


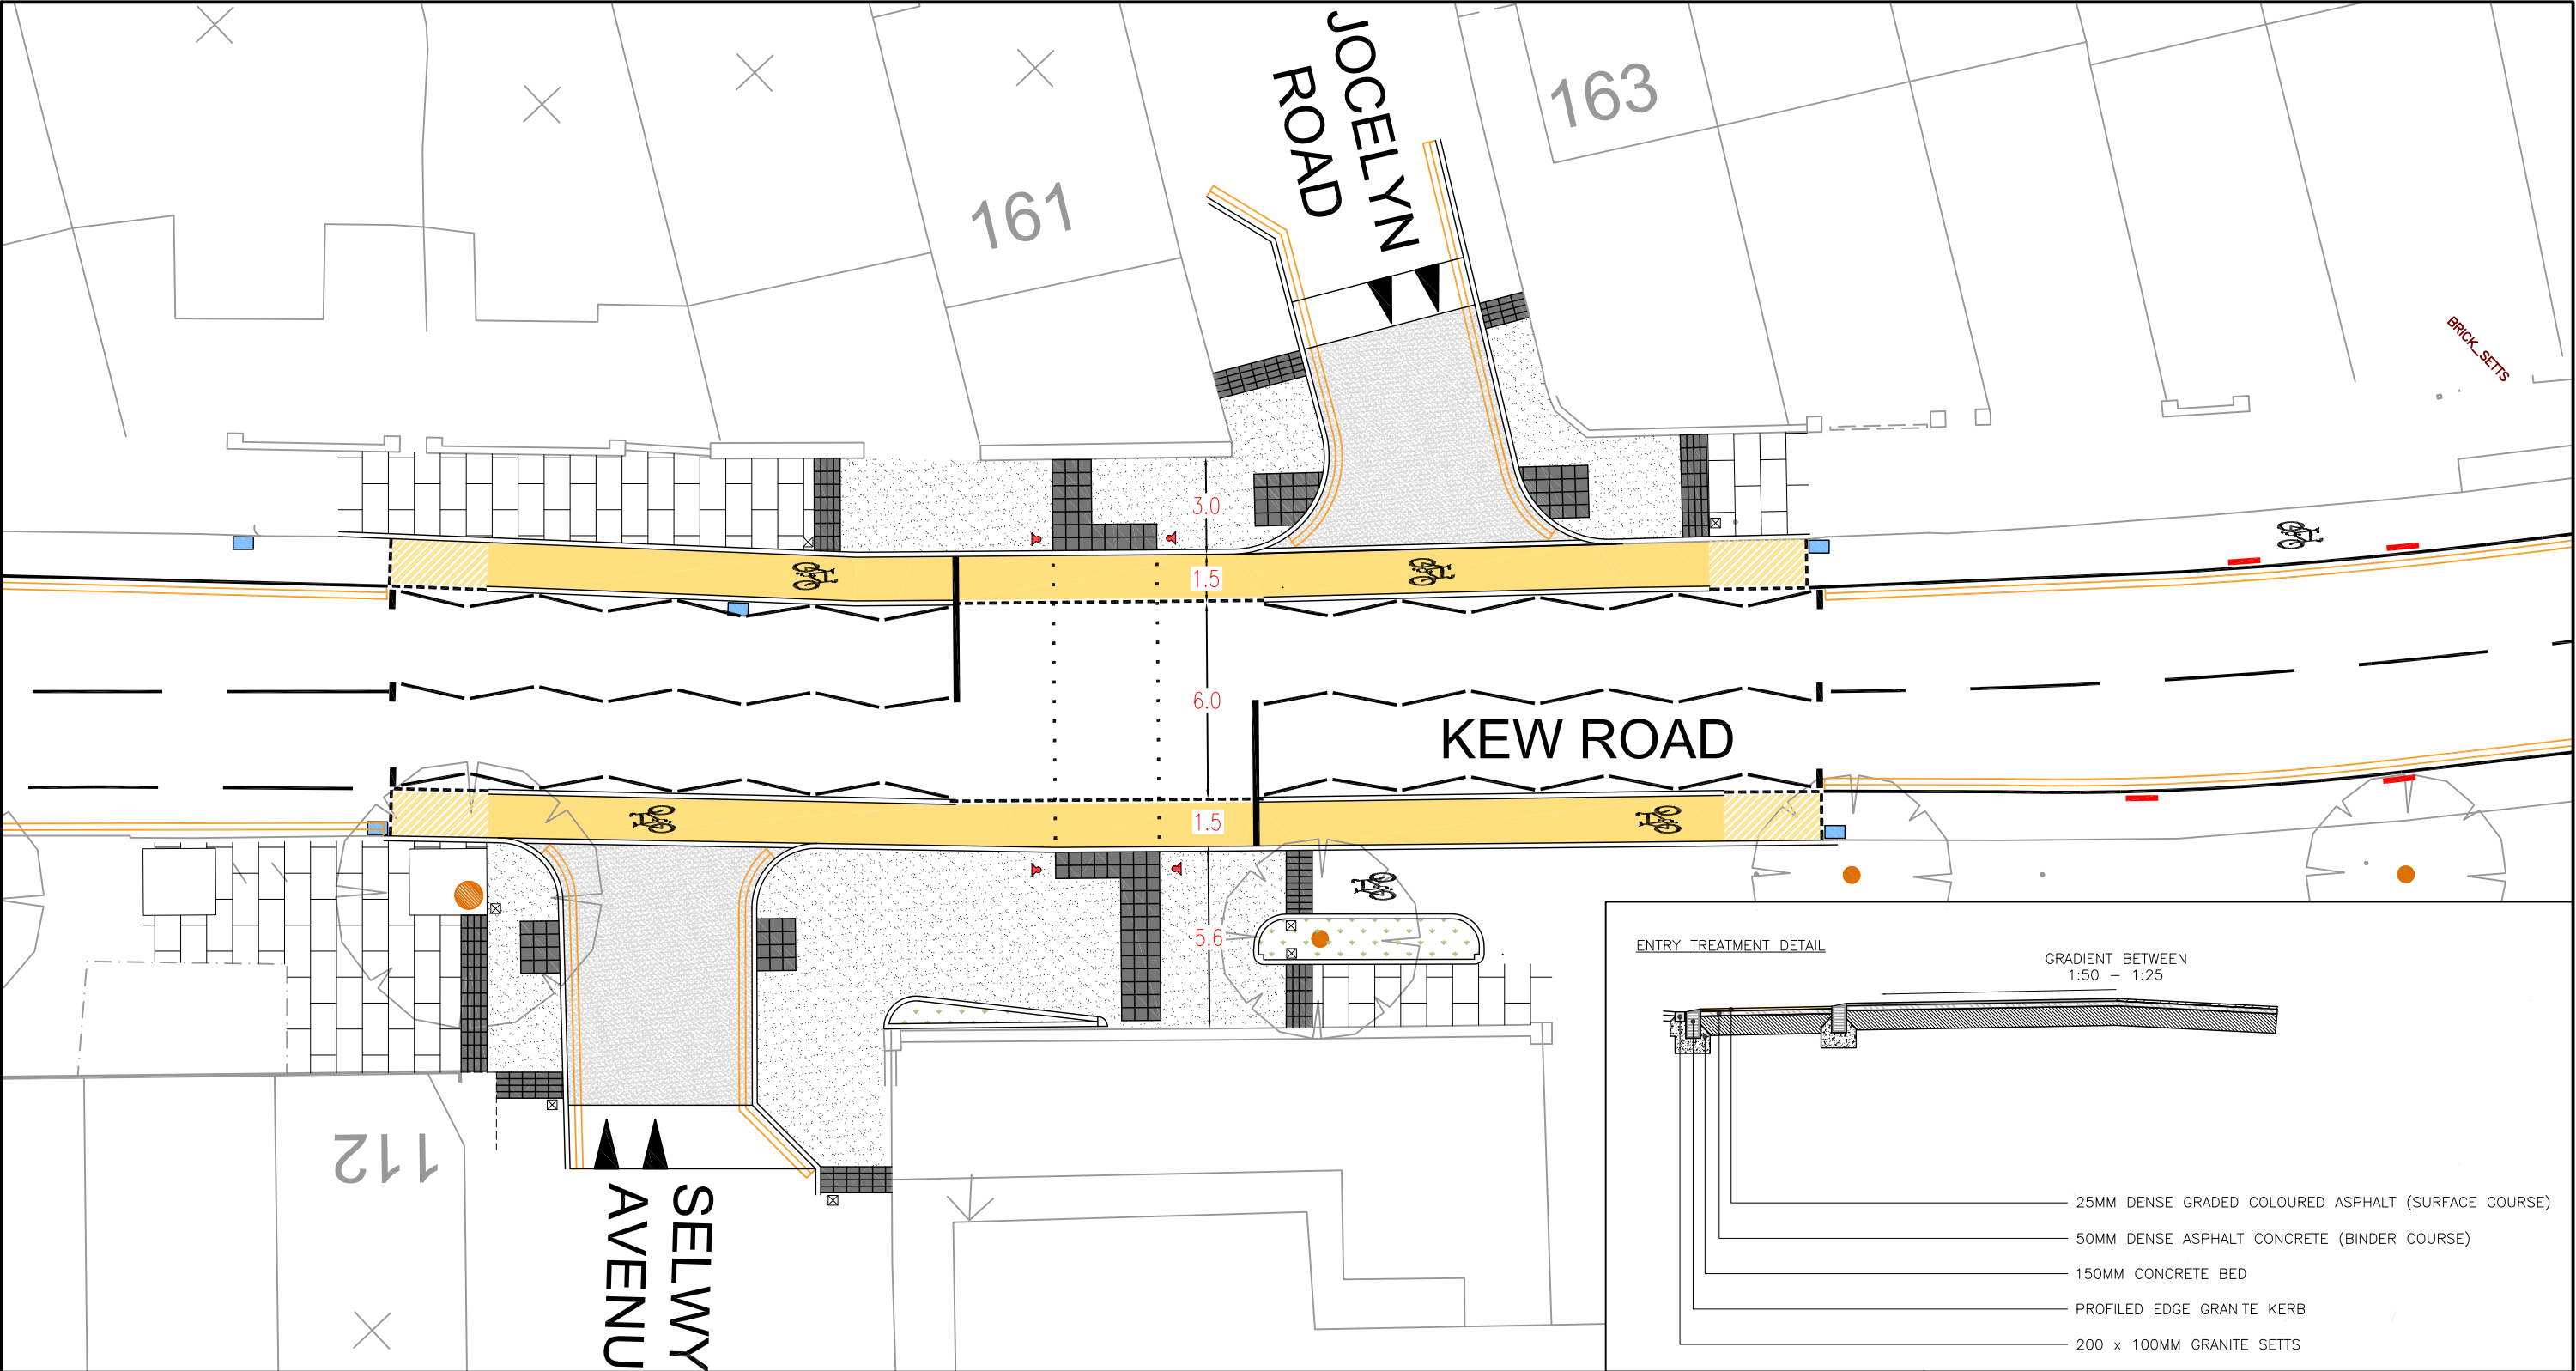

KEY:

- ASPHALT SHARED SURFACE
- ASP FOOTWAY SURFACE
- COLOURED TABLE TOP SURFACE
- COLOURED CYCLE TRACK
- CYCLE TRACK RAMP / TRANSITION
- PLANTER WITH KERB UPSTAND / TAP RAIL

- TACTILE PAVING
- TRAM AND LADDER TACTILE PAVING
- BOLLARDS WITH SIGNS 956 & 951 INSTALLED BACK TO BACK
- GULLYS INSTALLED OR RELOCATED TO LOW POINTS
- ROW OF GRANITE SETTS
- PROFILED EDGE KERB

"This map is reproduced from Ordnance Survey material with the permission of the Controller of Her Majesty's Stationery Office © Crown copyright. Unauthorised reproduction infringes Crown copyright and may lead to prosecution or civil proceedings 100019441 [2024]."

REVISION		AMENDMENT	DRAWN BY AND DATE	DESIGNED BY AND DATE	CHECKED BY AND DATE	APPROVED BY AND DATE
 LONDON BOROUGH OF RICHMOND UPON THAMES				DRAFT ISSUE ☒ ☒		SCALE (AT A3 SIZE) 1:200
CLIENT		LONDON BOROUGH OF RICHMOND UPON THAMES				
PROJECT		KEW ROAD – SIGNALS UPGRDAE				
DRAWING TITLE		PROPOSED TOUCAN CROSSING UPGRADE JUNCTION WITH SELWYN AVENUE				
ISSUING OFFICE		TWICKENHAM			DRAWING NUMBER	
TELEPHONE		020 88911411			202403-FE-GL-001	
					REVISION	