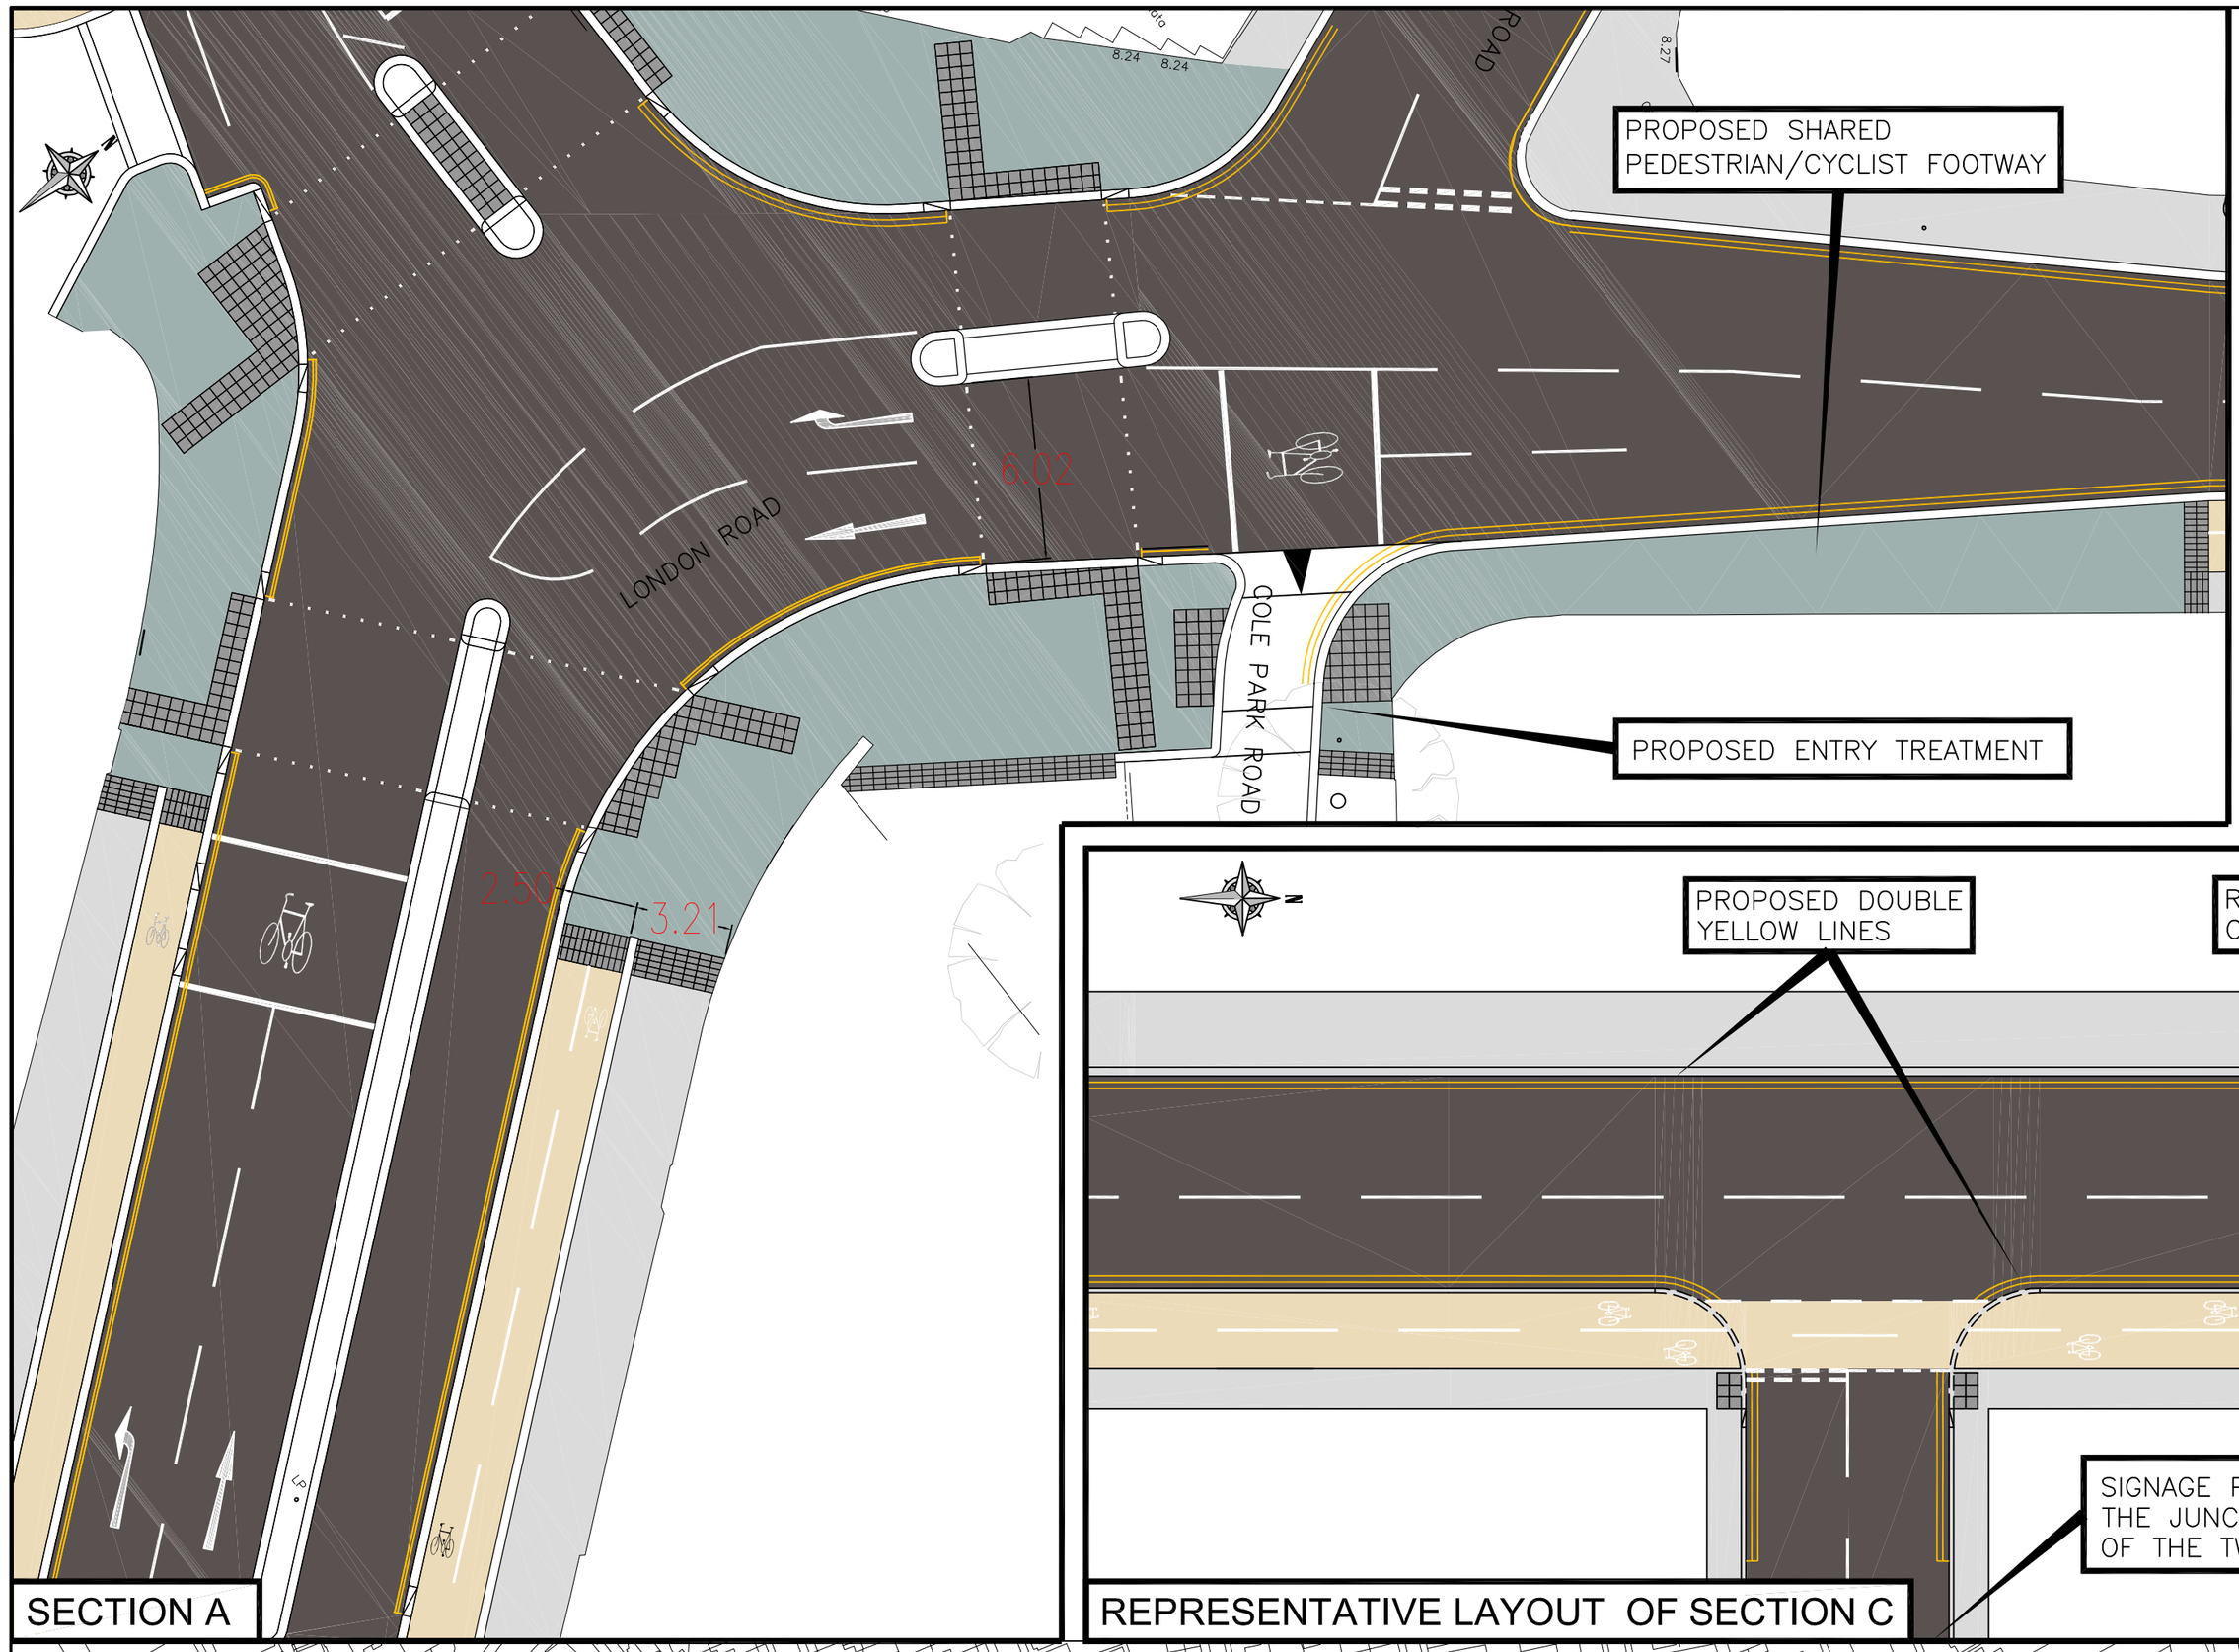

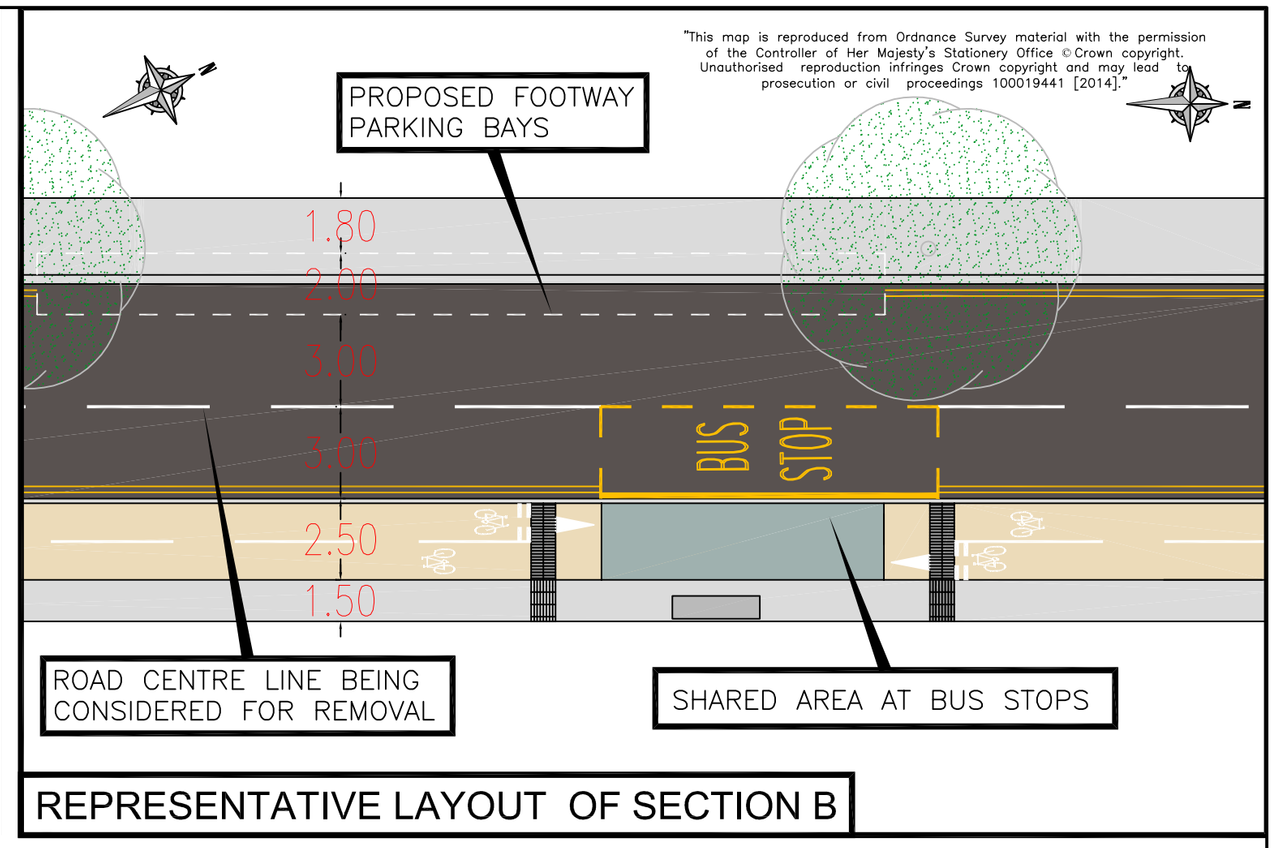

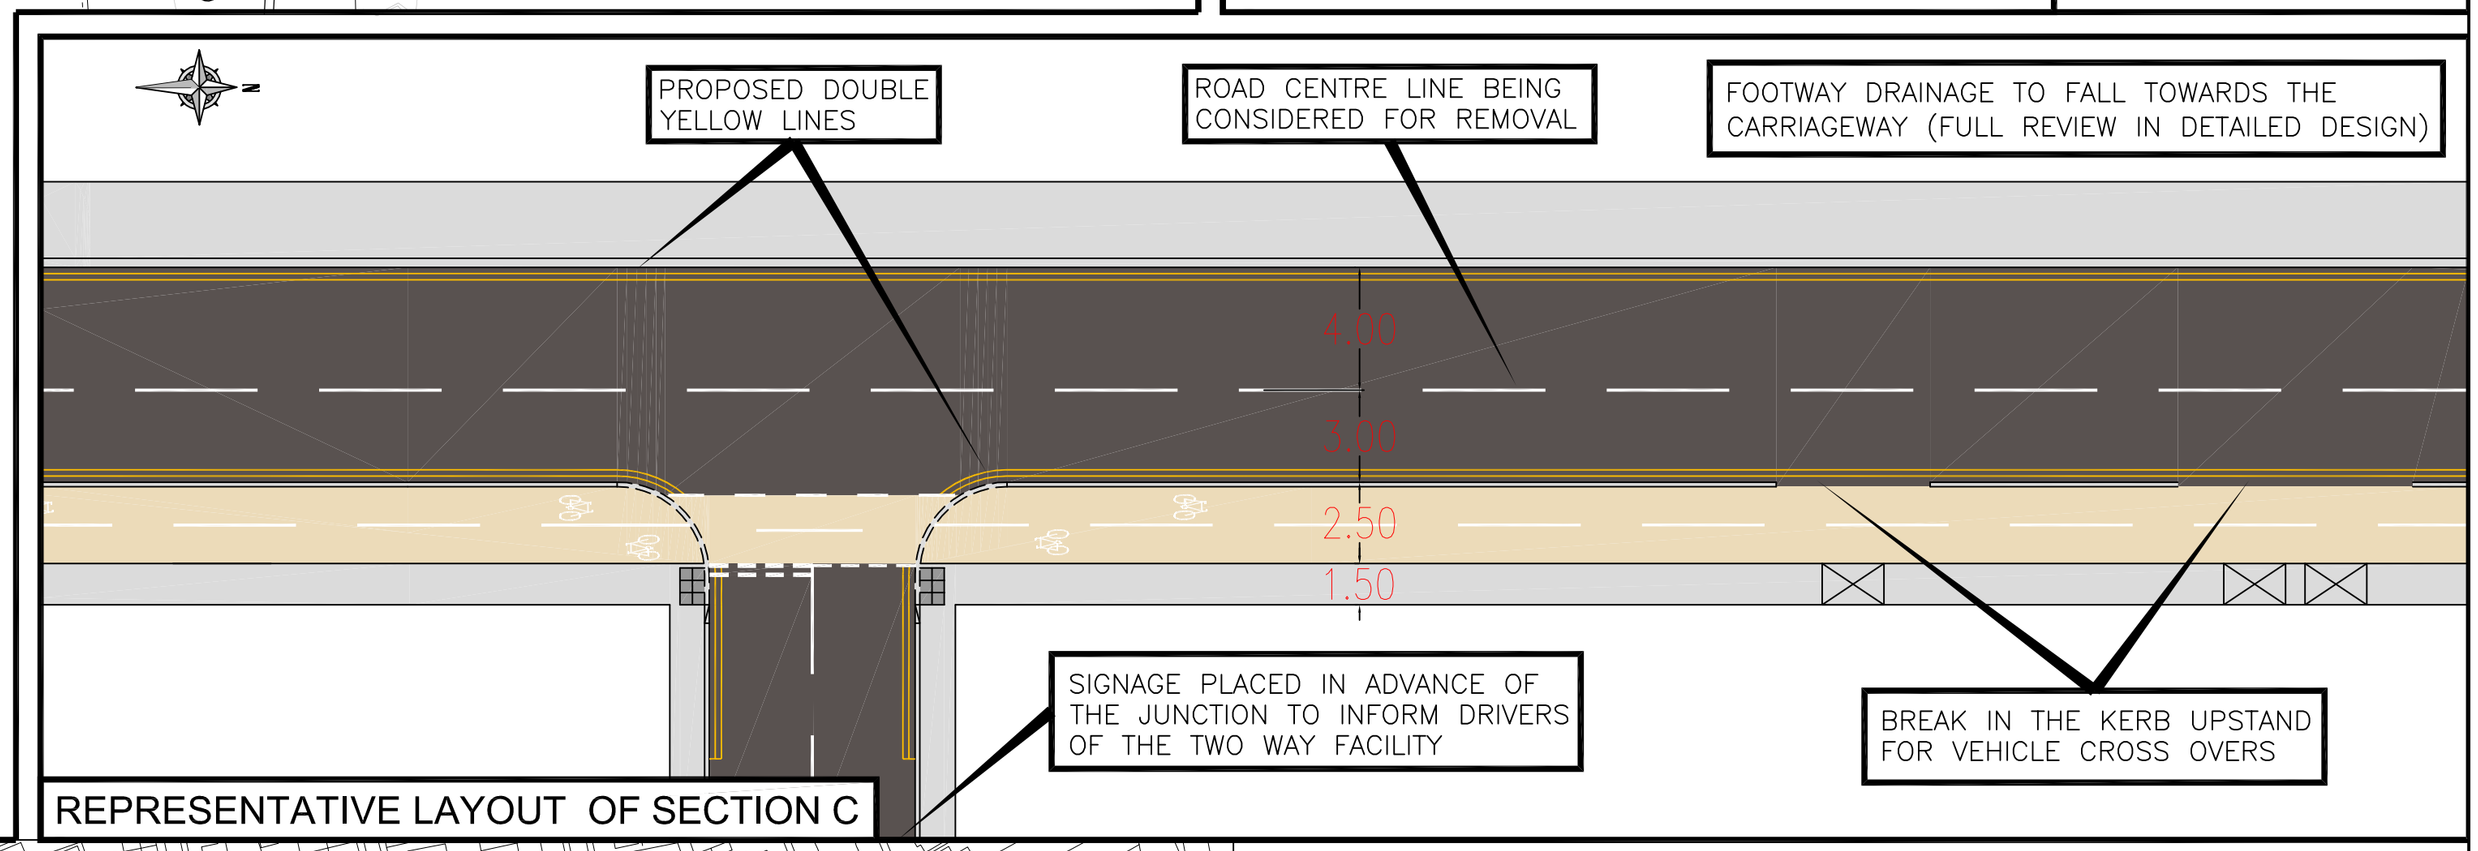

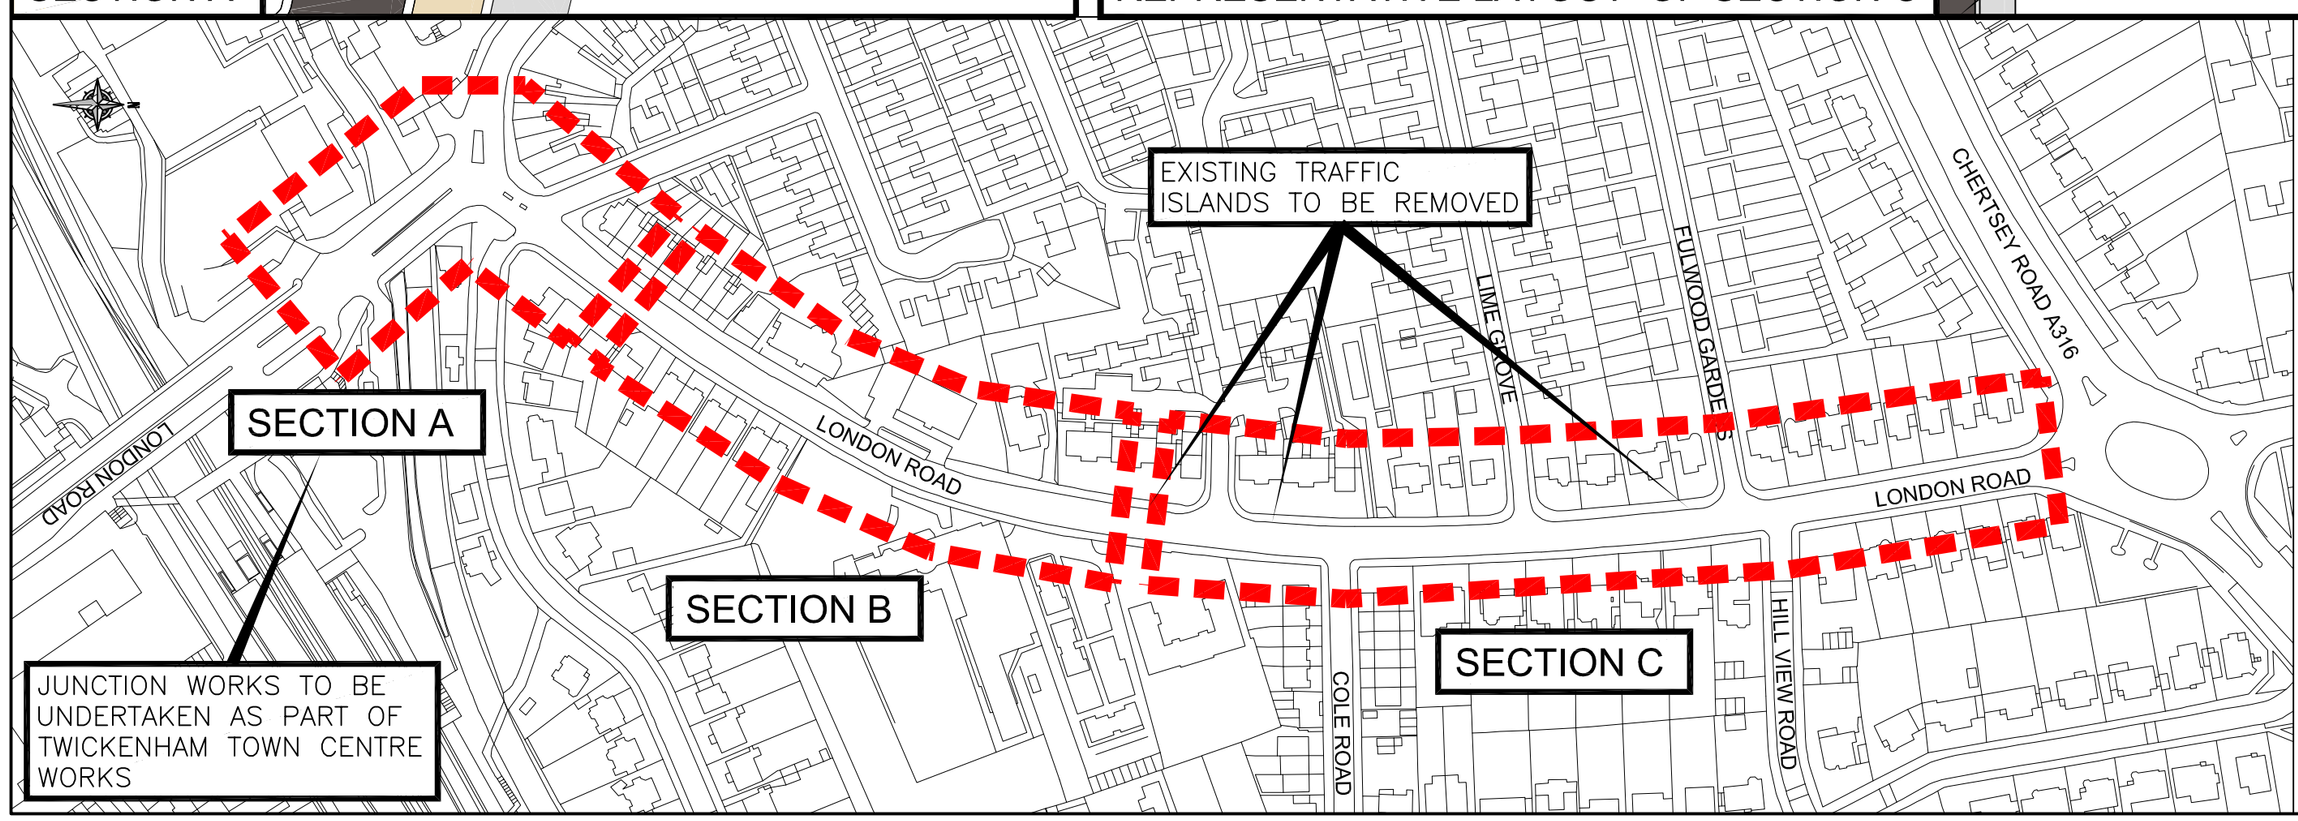

KEY:

- PROPOSED 2 WAY CYCLE TRACK IN CONTRASTING MATERIAL (MATERIAL TO BE CONFIRMED LATER)
- CARRIAGEWAY
- FOOTWAY
- SHARED PEDESTRIAN/CYCLIST FOOTWAY
- HIGHLIGHTED SECTIONS A–C

REVISION	AMENDMENT	DRAWN BY AND DATE	DESIGNED BY AND DATE	CHECKED BY AND DATE	APPROVED BY AND DATE

LONDON BOROUGH OF RICHMOND UPON THAMES

DRAFT ✓ ISSUE

SCALE (AT A2 SIZE): NTS

CLIENT	LONDON BOROUGH OF RICHMOND UPON THAMES
PROJECT	LONDON ROAD – MINI HOLLAND
DRAWING TITLE	PROPOSED CYCLING IMPROVEMENTS BETWEEN J/W CHERTSEY ROAD & WHITTON ROAD
ISSUING OFFICE	TWICKENHAM
TELEPHONE	020 88911411
DRAWING NUMBER	2326–CS–GL–001
REVISION	A