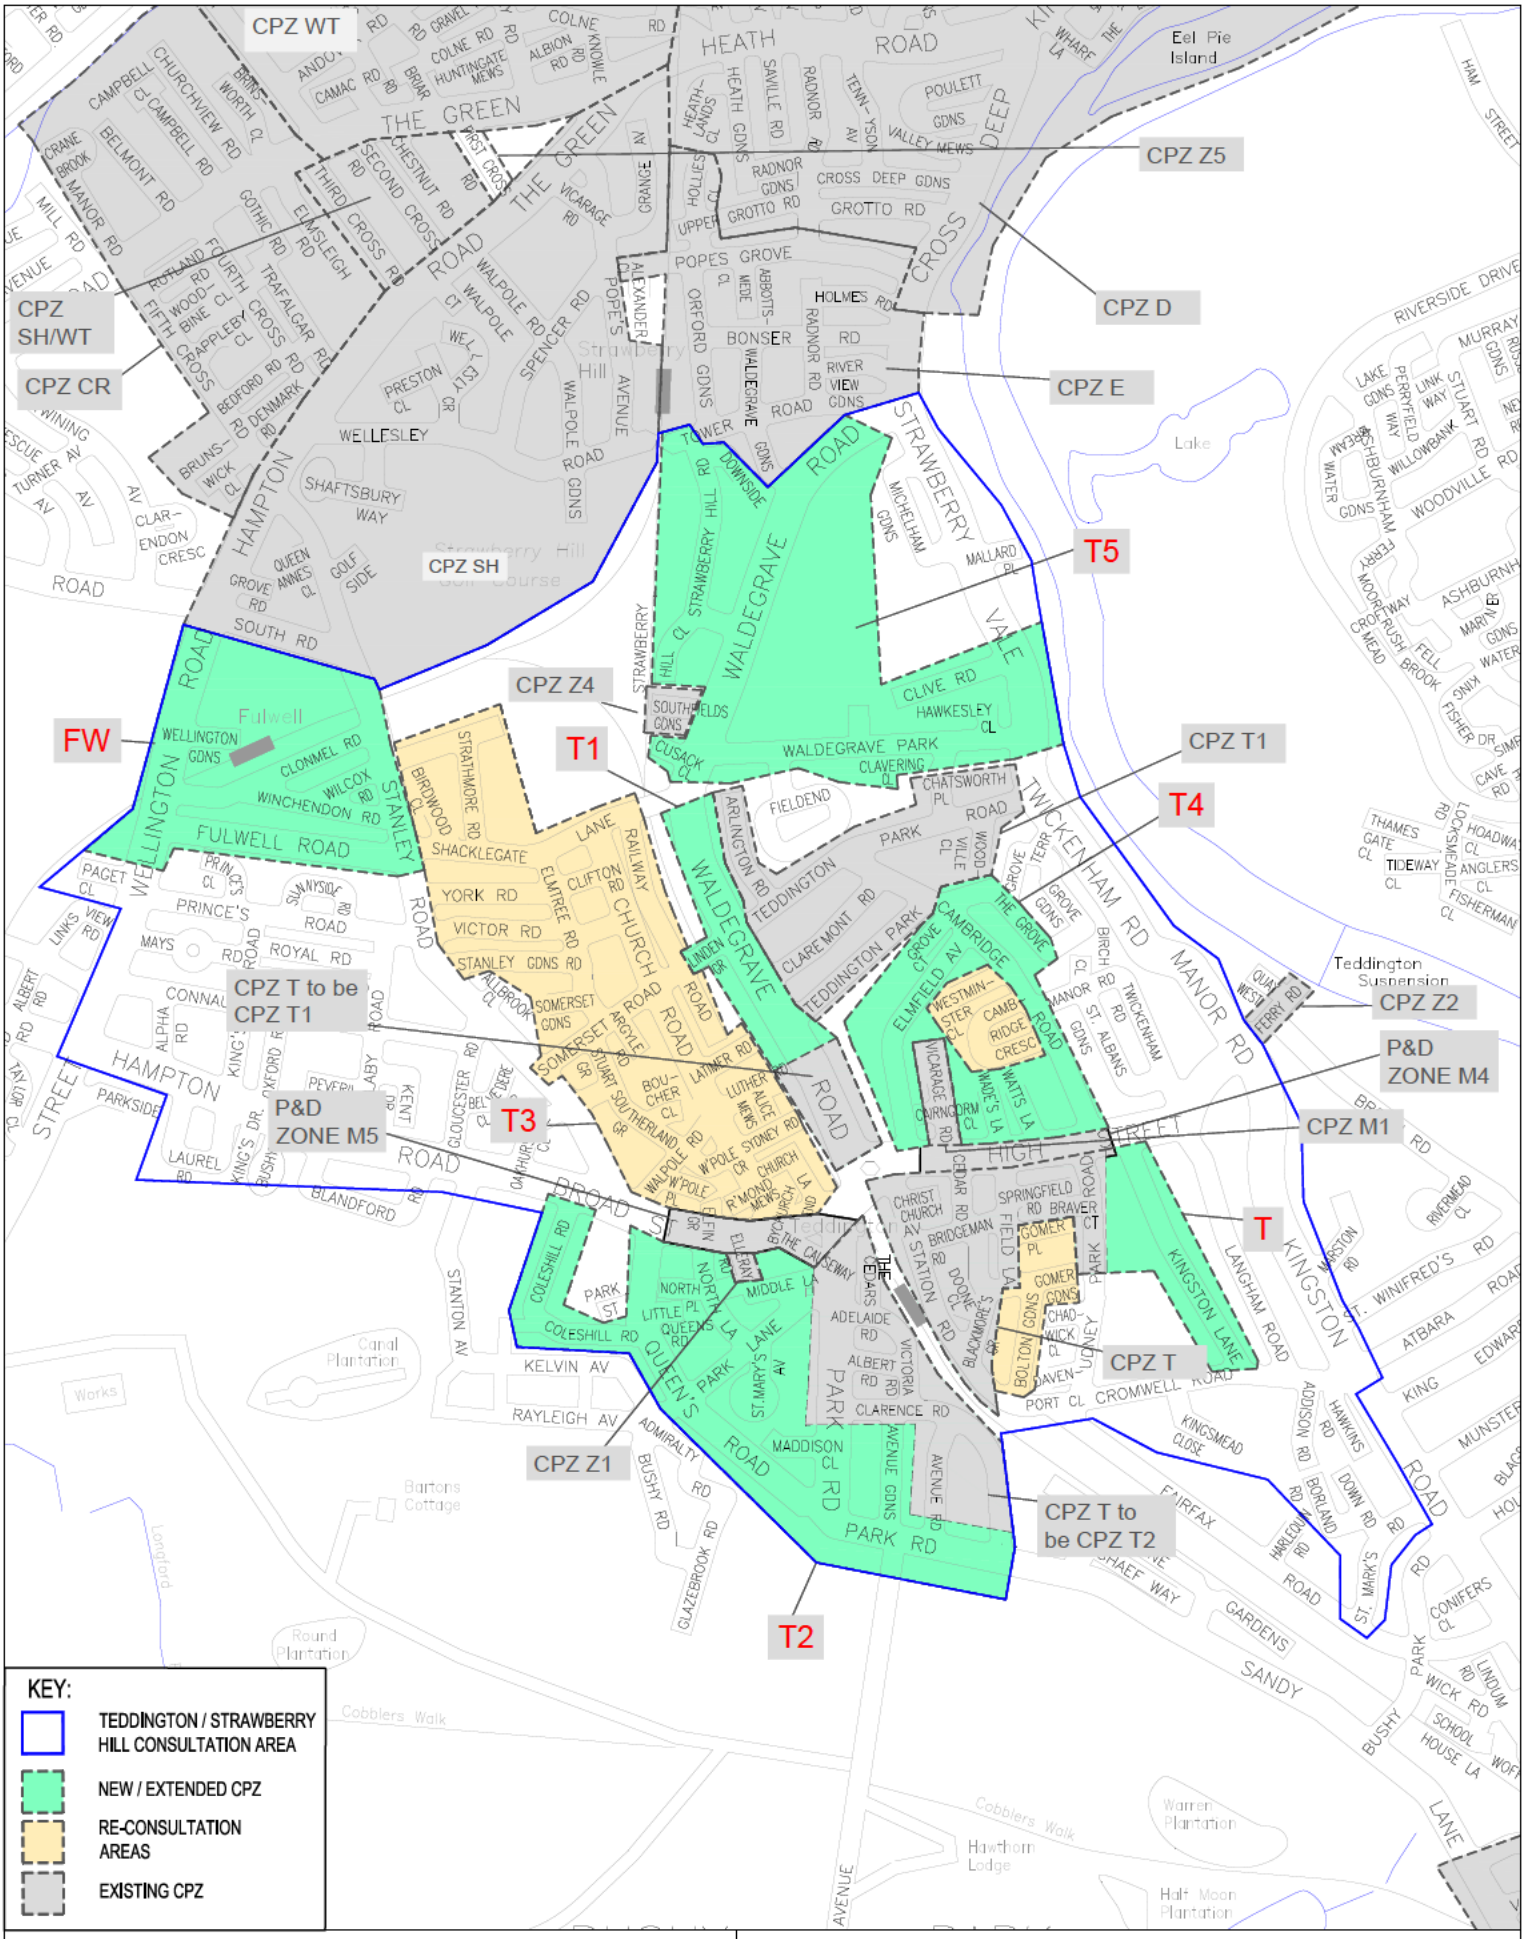


"This map is reproduced from Ordnance Survey material with the permission of the Controller of Her Majesty's Stationery Office
© Crown copyright. Unauthorized reproduction infringes Crown copyright and may lead to prosecution or civil proceedings
100019441 [2022]."

| REVISION | DRAWN BY | DESIGNED BY | CHECKED BY | APPROVED BY |
|---|---|---|---|---|
| | CRW 05/22 | CRW 05/22 | CG 05/22 | MP 05/22 |

Draft
Issue
Scale (at A4 size) N.T.S

CLIENT LONDON BOROUGH OF RICHMOND UPON THAMES
PROJECT CPZ WORK PROGRAMME 2022
DRAWING TITLE TEDDINGTON/STRAWBERRY HILL NEW CPZ & RECONSULTATIONS
LONDON BOROUGH OF RICHMOND UPON THAMES
ISSUING OFFICE TWICKENHAM
TELEPHONE 020 8891 1411
DRAWING NUMBER CPZ-CON-TEDD/SH-01
REVISION