

"This map is reproduced from Ordnance Survey material with the permission of the Controller of His Majesty's Stationery Office © Crown copyright. Unauthorised reproduction infringes Crown copyright and may lead to prosecution or civil proceedings AC0000825287 [2026]."

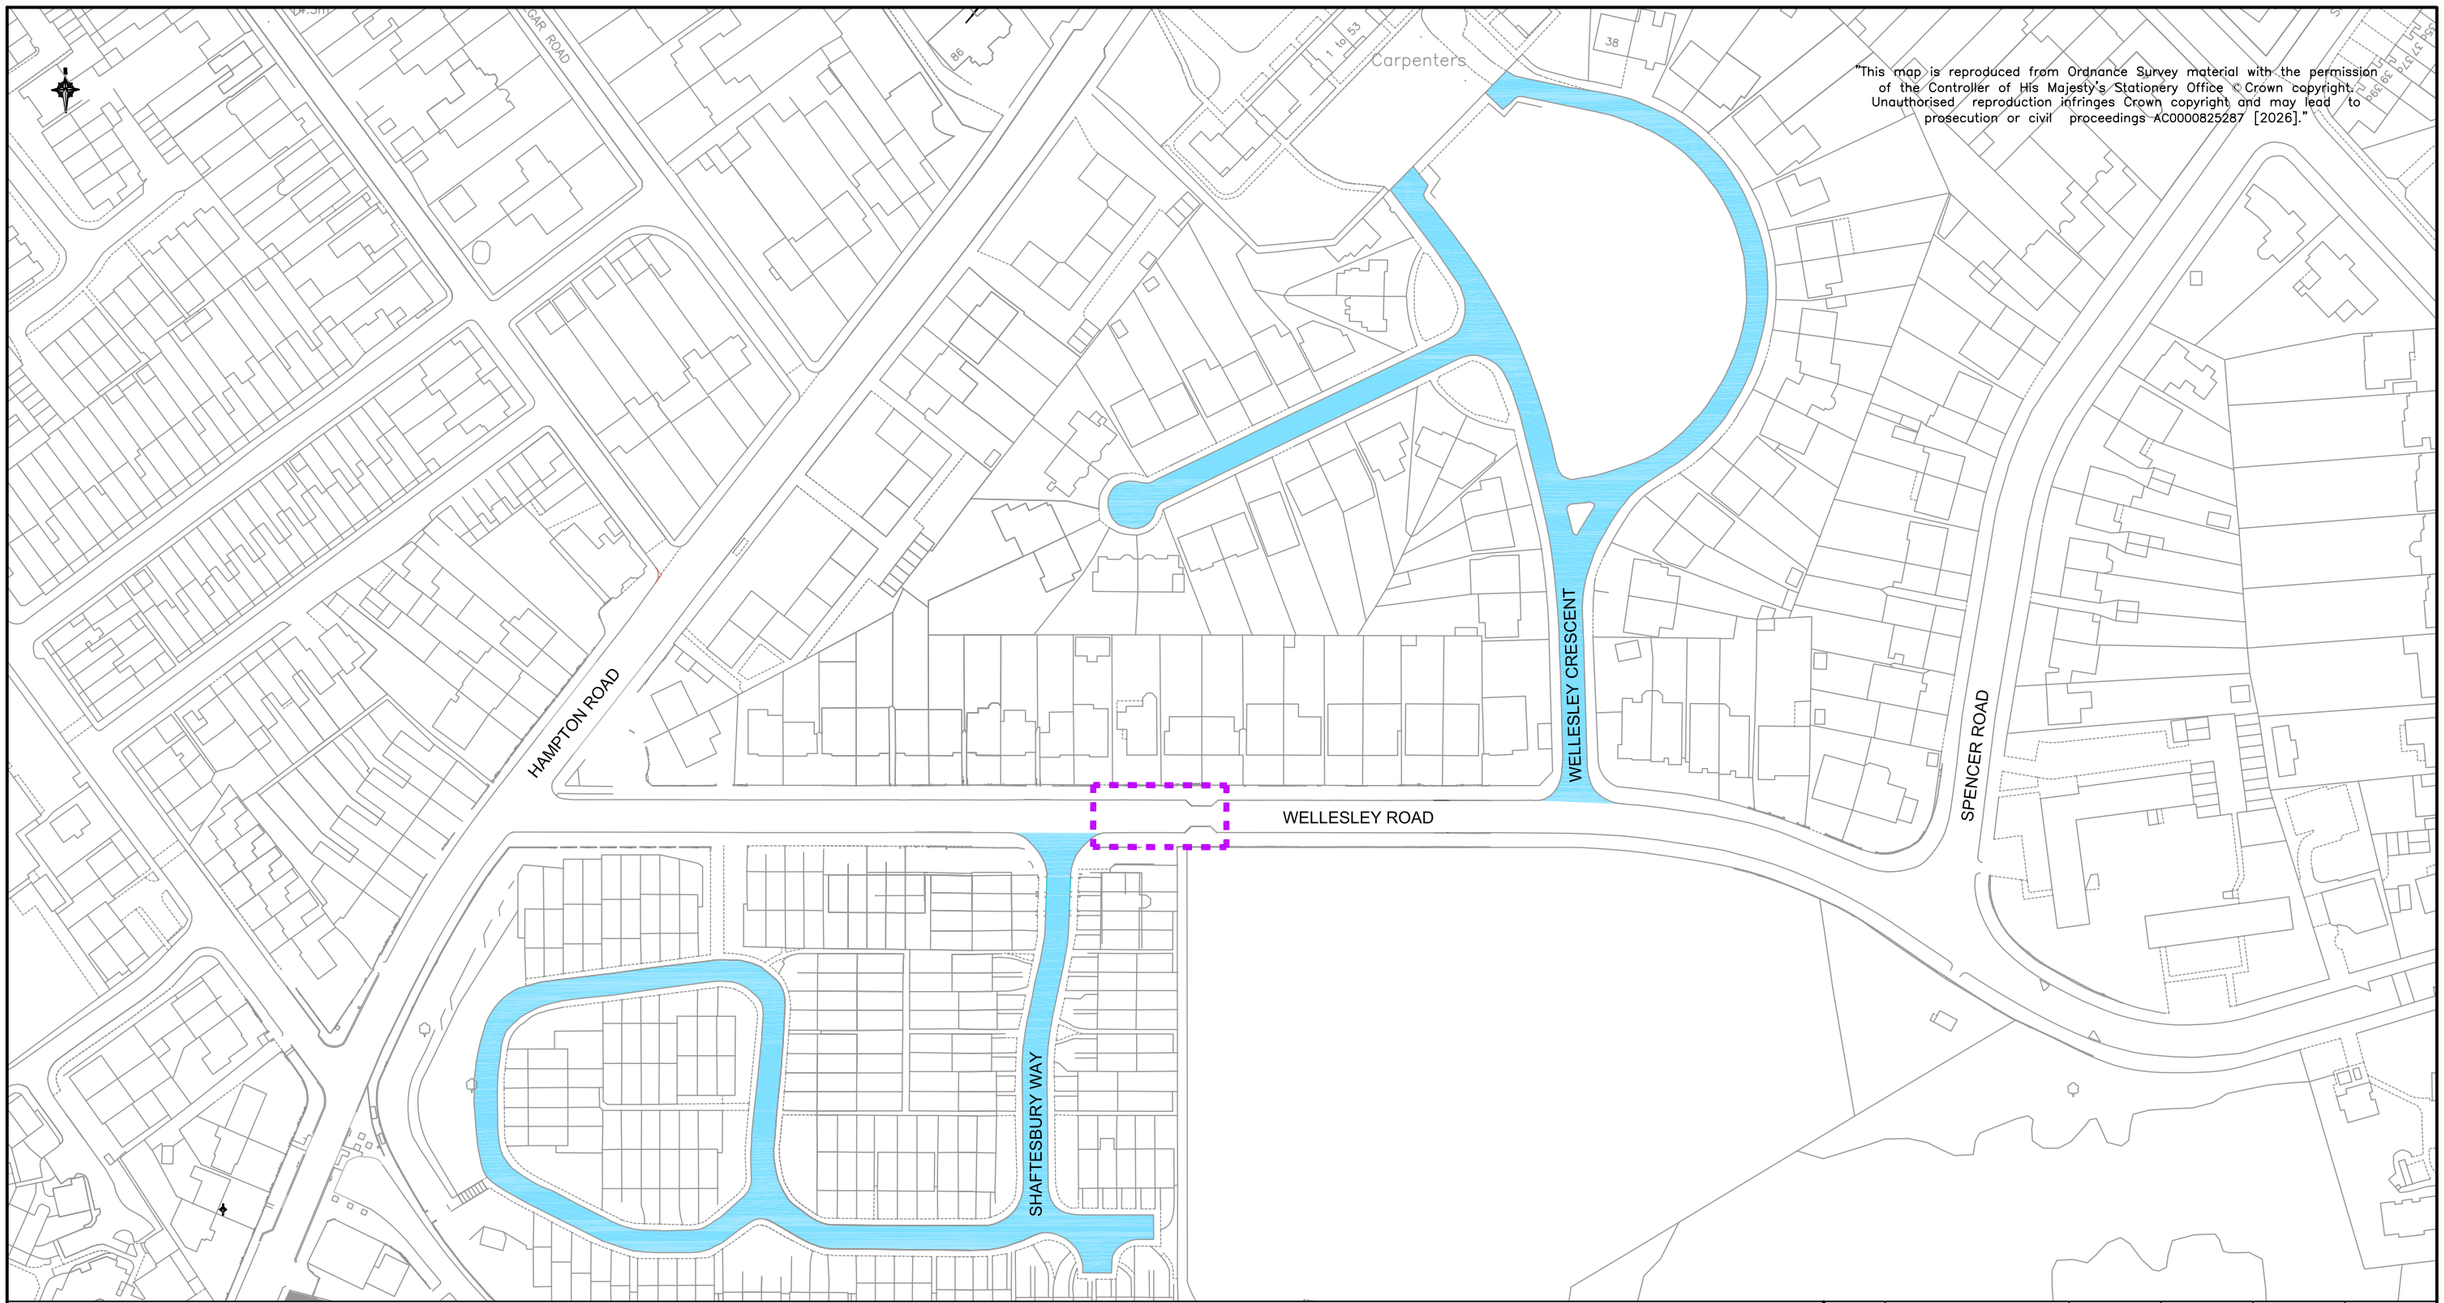

KEY:

OPTIONAL SCHOOL STREET AREA

AREA OF NEW RESTRICTED PARKING ZONE

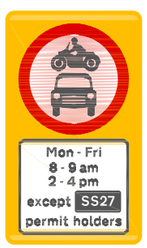



REVISION	AMENDMENT	DRAWN BY AND DATE	DESIGNED BY AND DATE	CHECKED BY AND DATE	APPROVED BY AND DATE
–	–	DG 09/26	DG 09/26	LF 09/26	LF 09/26

LONDON BOROUGH OF RICHMOND UPON THAMES

DRAFT
ISSUE ✓

SCALE (AT A3 SIZE) 1:250

CLIENT	LONDON BOROUGH OF RICHMOND UPON THAMES
PROJECT	WELLESLEY ROAD, TWICKENHAM
DRAWING TITLE	ST JAMES SCHOOL SCHOOL SAFETY IMPROVEMENTS
ISSUING OFFICE	TWICKENHAM
TELEPHONE	020 88911411
DRAWING NUMBER	202312-FE-GL-202
REVISION	