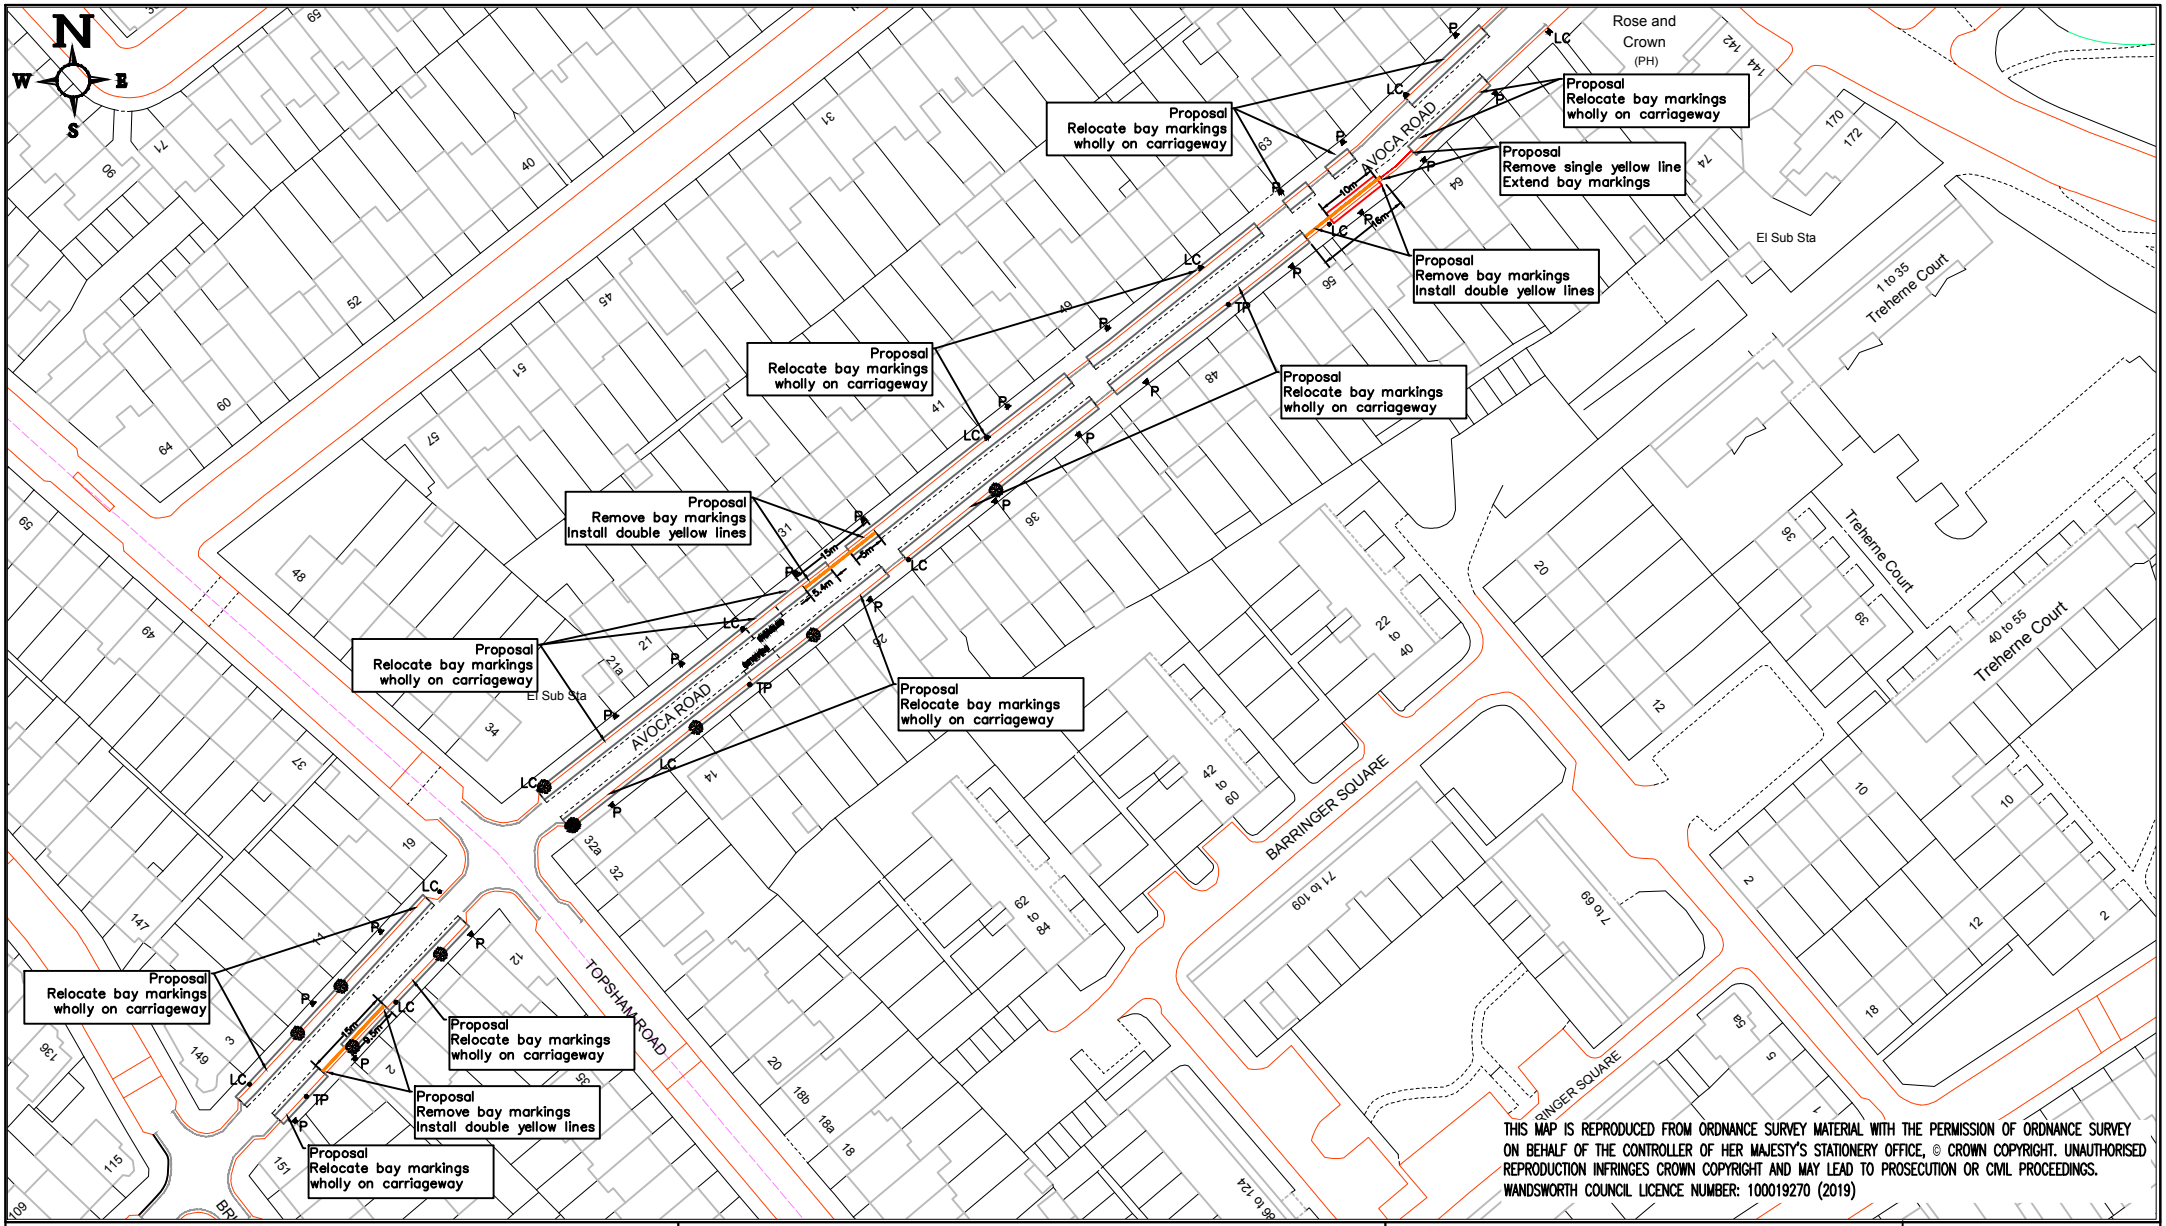

THIS MAP IS REPRODUCED FROM ORDNANCE SURVEY MATERIAL WITH THE PERMISSION OF ORDNANCE SURVEY ON BEHALF OF THE CONTROLLER OF HER MAJESTY'S STATIONERY OFFICE, © CROWN COPYRIGHT. UNAUTHORISED REPRODUCTION INFRINGES CROWN COPYRIGHT AND MAY LEAD TO PROSECUTION OR CIVIL PROCEEDINGS. WANDSWORTH COUNCIL LICENCE NUMBER: 100019270 (2019)

GENERAL NOTES:

1. THIS DRAWING TO BE READ IN CONJUNCTION WITH ALL RELEVANT ENGINEERS DRAWINGS & SPECIFICATIONS.
2. DO NOT SCALE THIS DRAWING. ALL DRAWING IN METRES.

-	DRAFT		
-	ISSUE	✓	
-			
-			

Project Title:

Minor Changes
Avoca Road

Drawing Title:

Proposal
Install double yellow lines
Relocate bay markings on carriageway

LONDON BOROUGH OF RICHMOND UPON THAMES

THE BRIGHTER BOROUGH Wandsworth

RICHMOND AND WANDSWORTH COUNCILS

ENVIRONMENT AND COMMUNITY SERVICES DEPARTMENT

Scale @ A4:	1:1250	Drawn By:	MH	Project No:	2019-021	Drawing No:	001
Date:	15/10/19	Checked By:	SL			Revision:	02