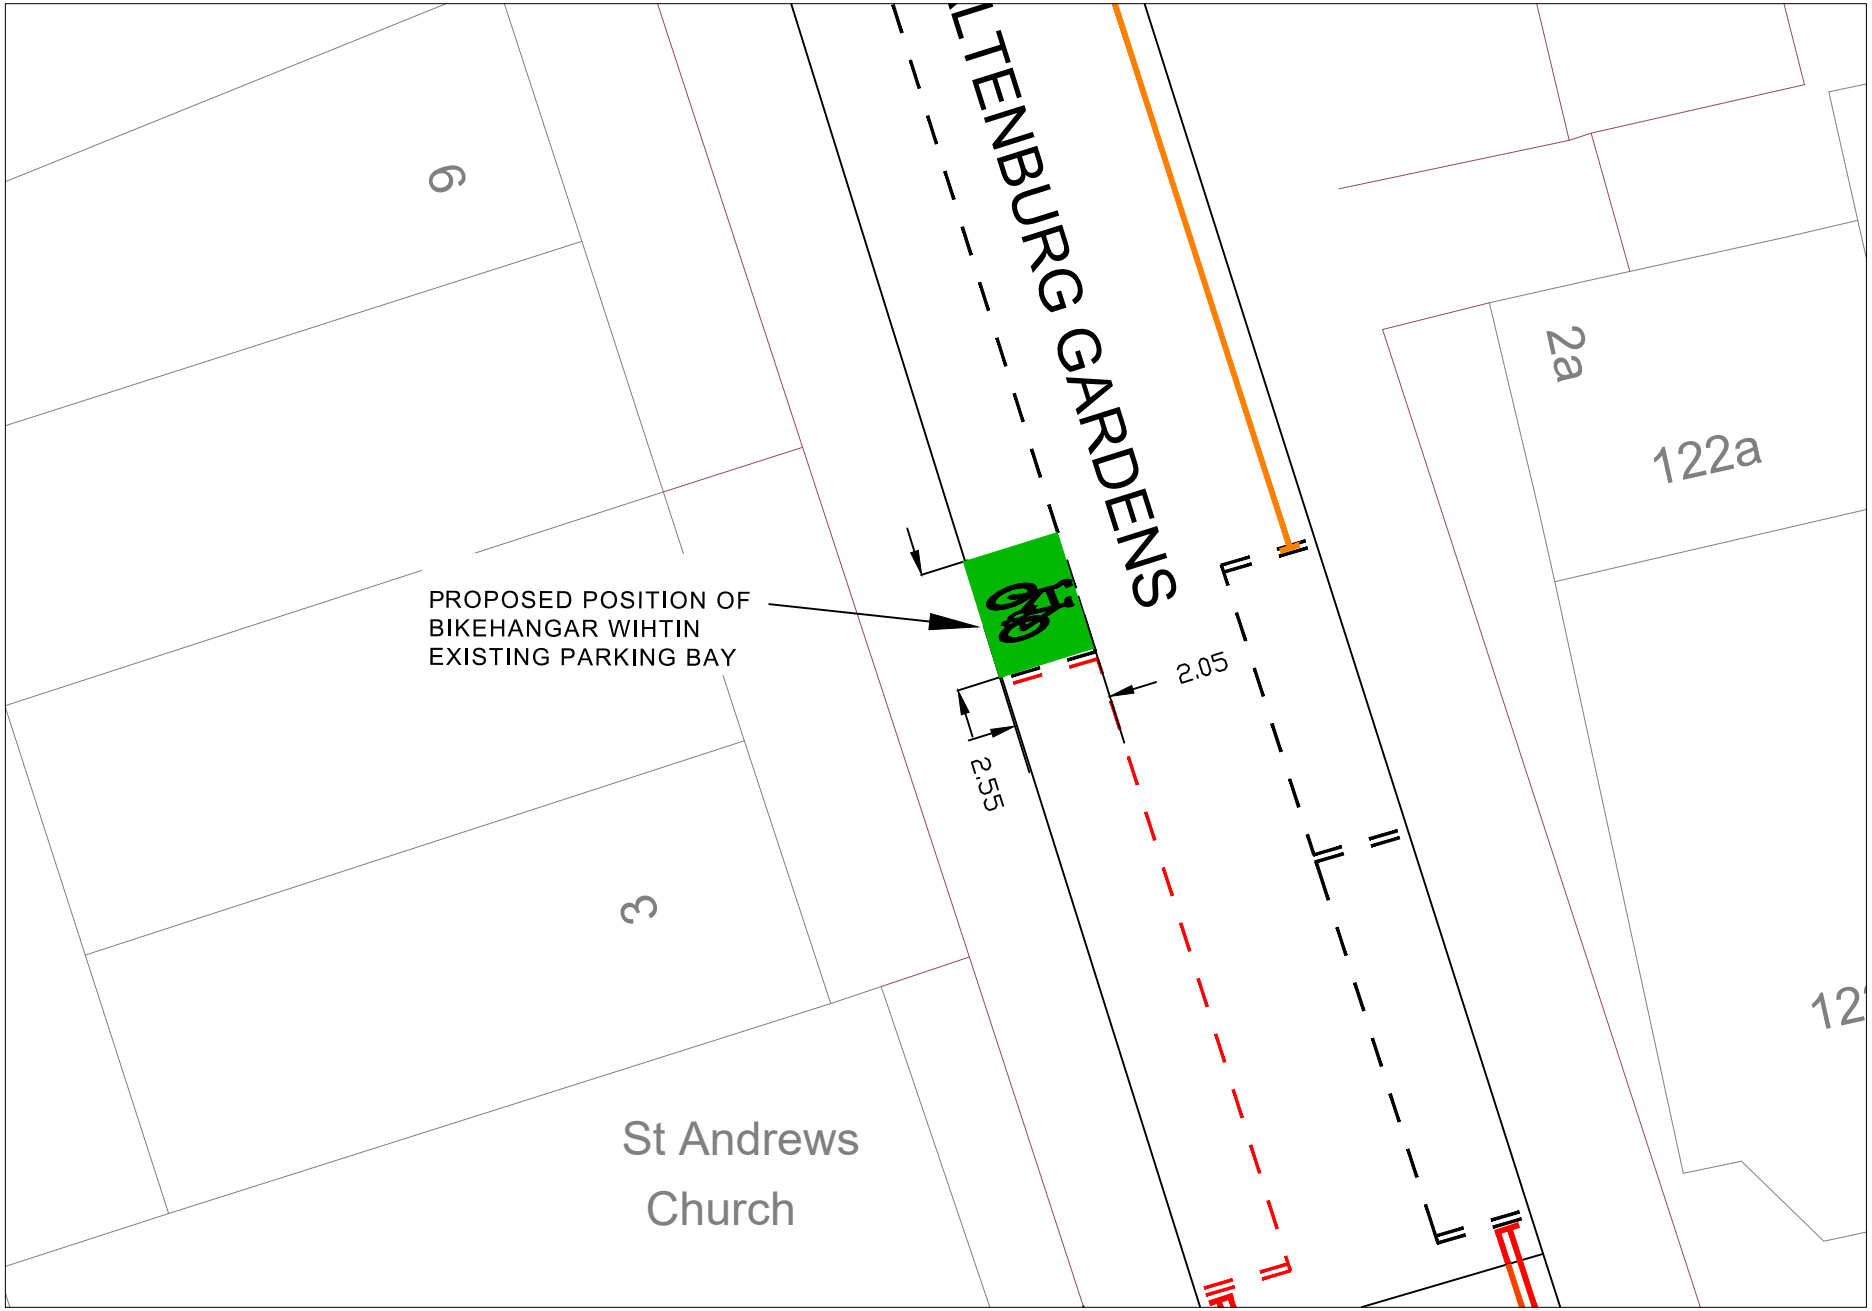
LTENBURG GARDENS
PROPOSED POSITION OF
BIKEHANGAR WIHTIN
EXISTING PARKING BAY
2.05
2.55
6
3
St Andrews
Church
2a
122a