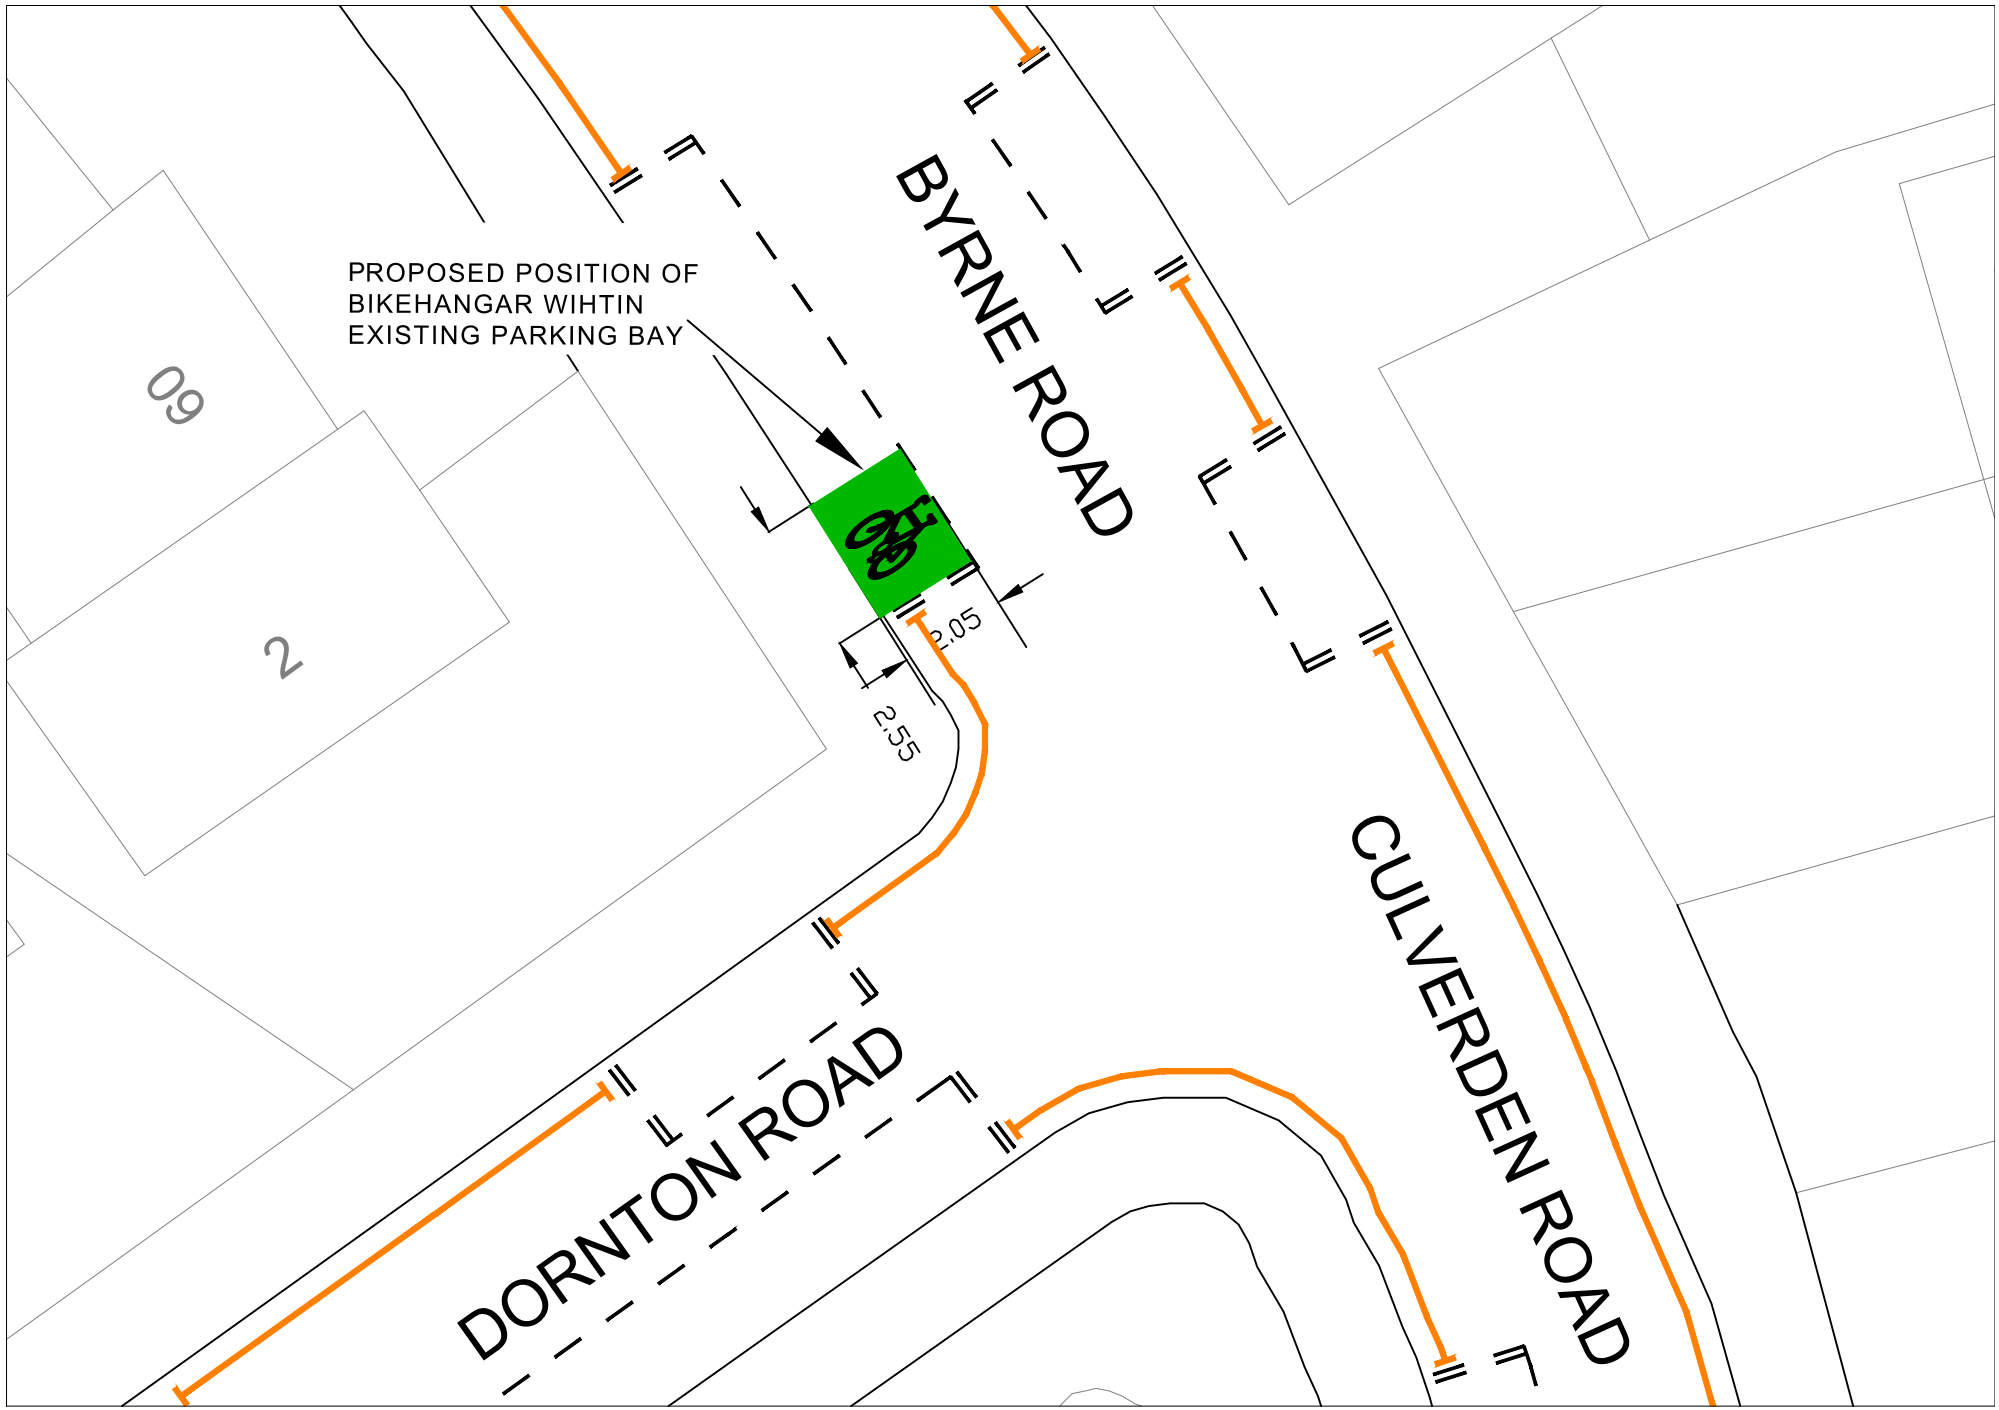
PROPOSED POSITION OF
BIKEHANGAR WIHTIN
EXISTING PARKING BAY
BYRNE ROAD
DORNTON ROAD
CULVERDEN ROAD
2.05
2.55
09
2