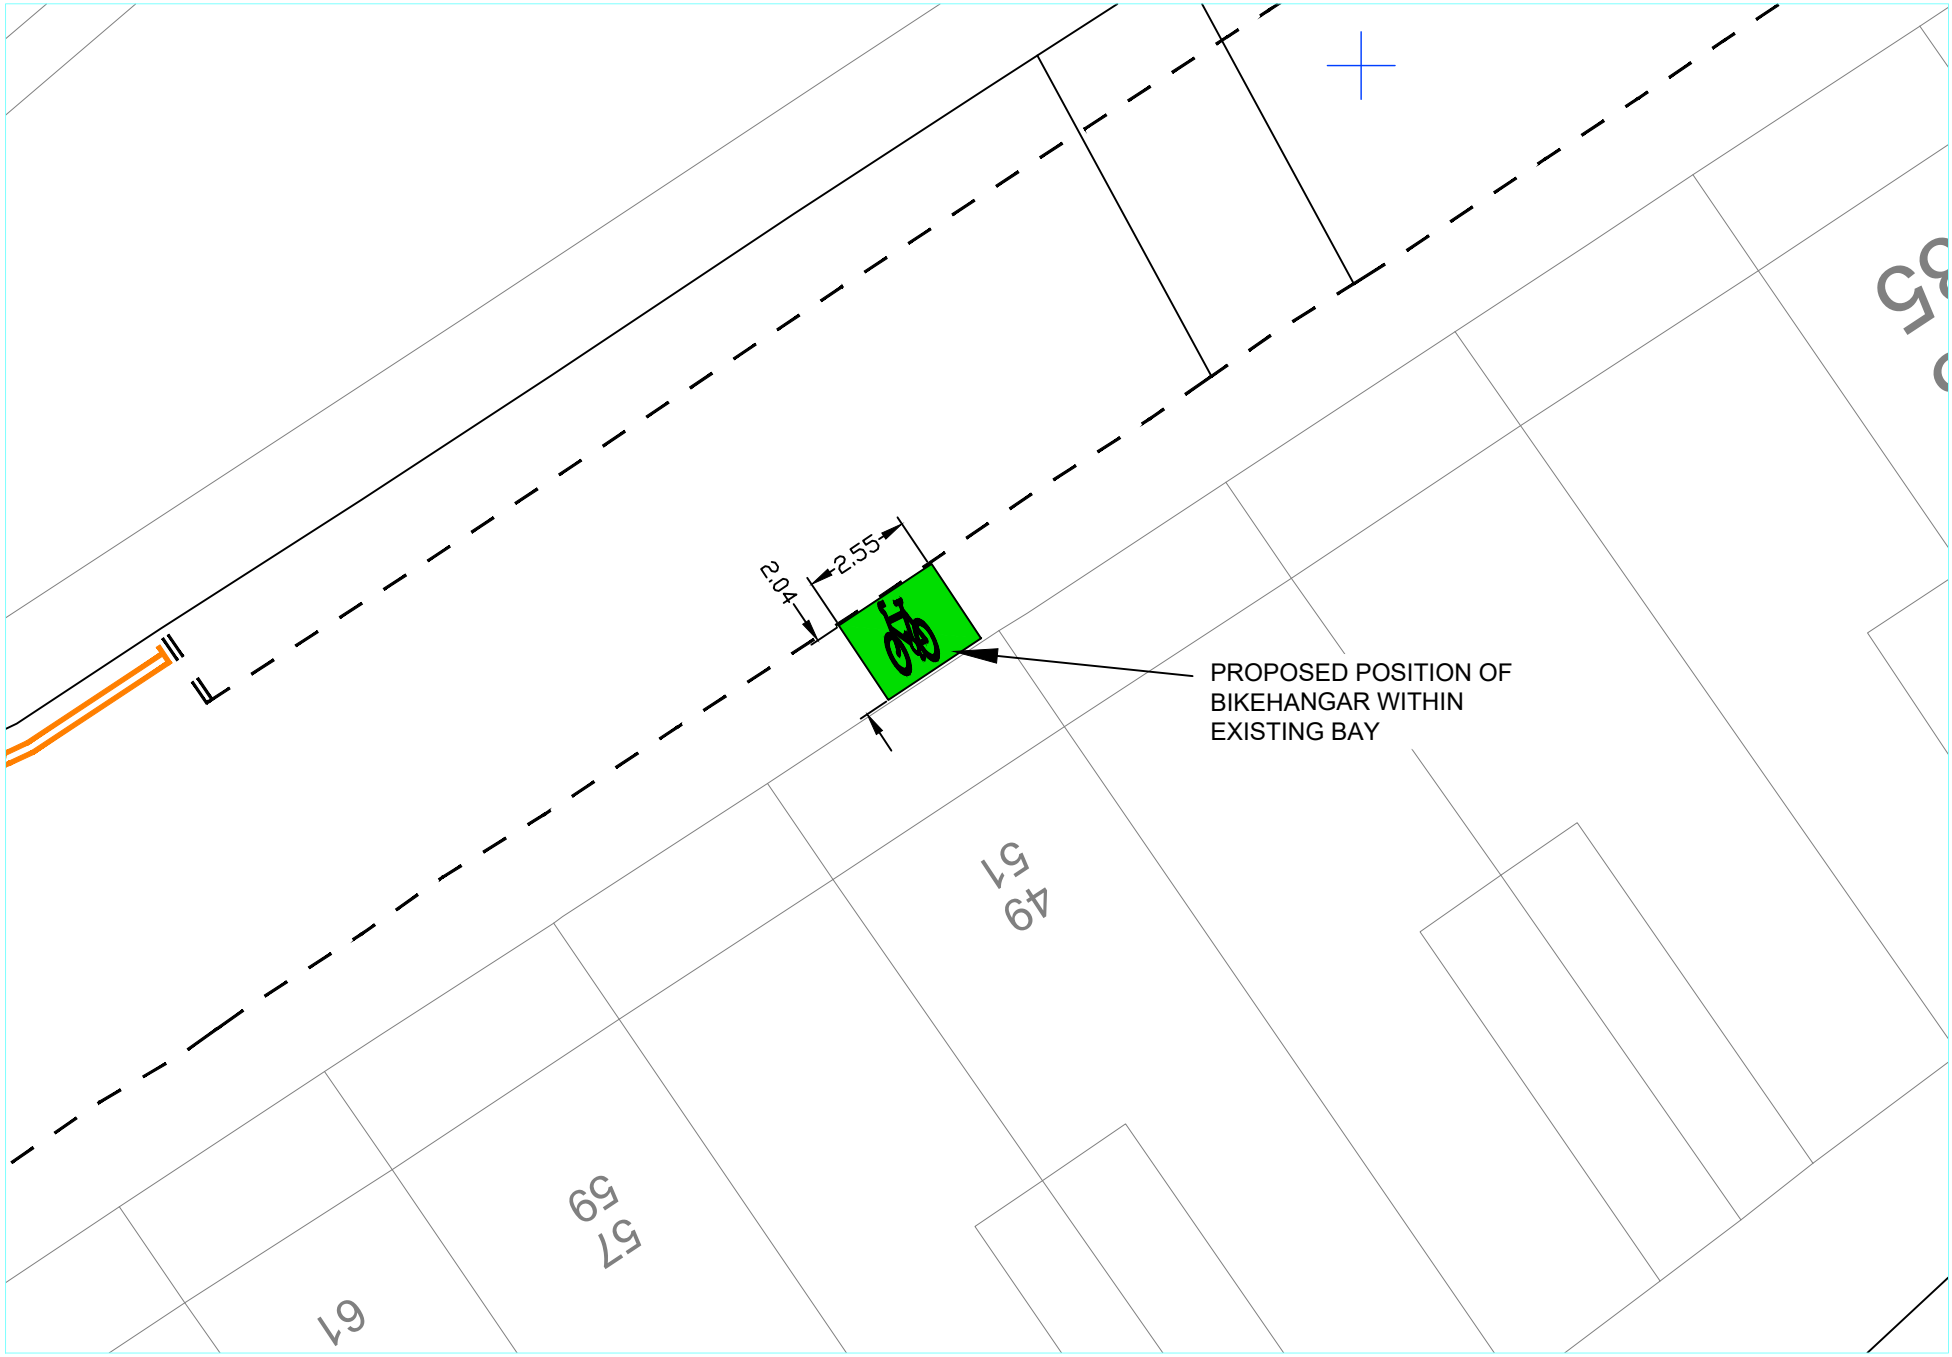
2,04
2,55
PROPOSED POSITION OF
BIKEHANGAR WITHIN
EXISTING BAY
49
51
57
59
61