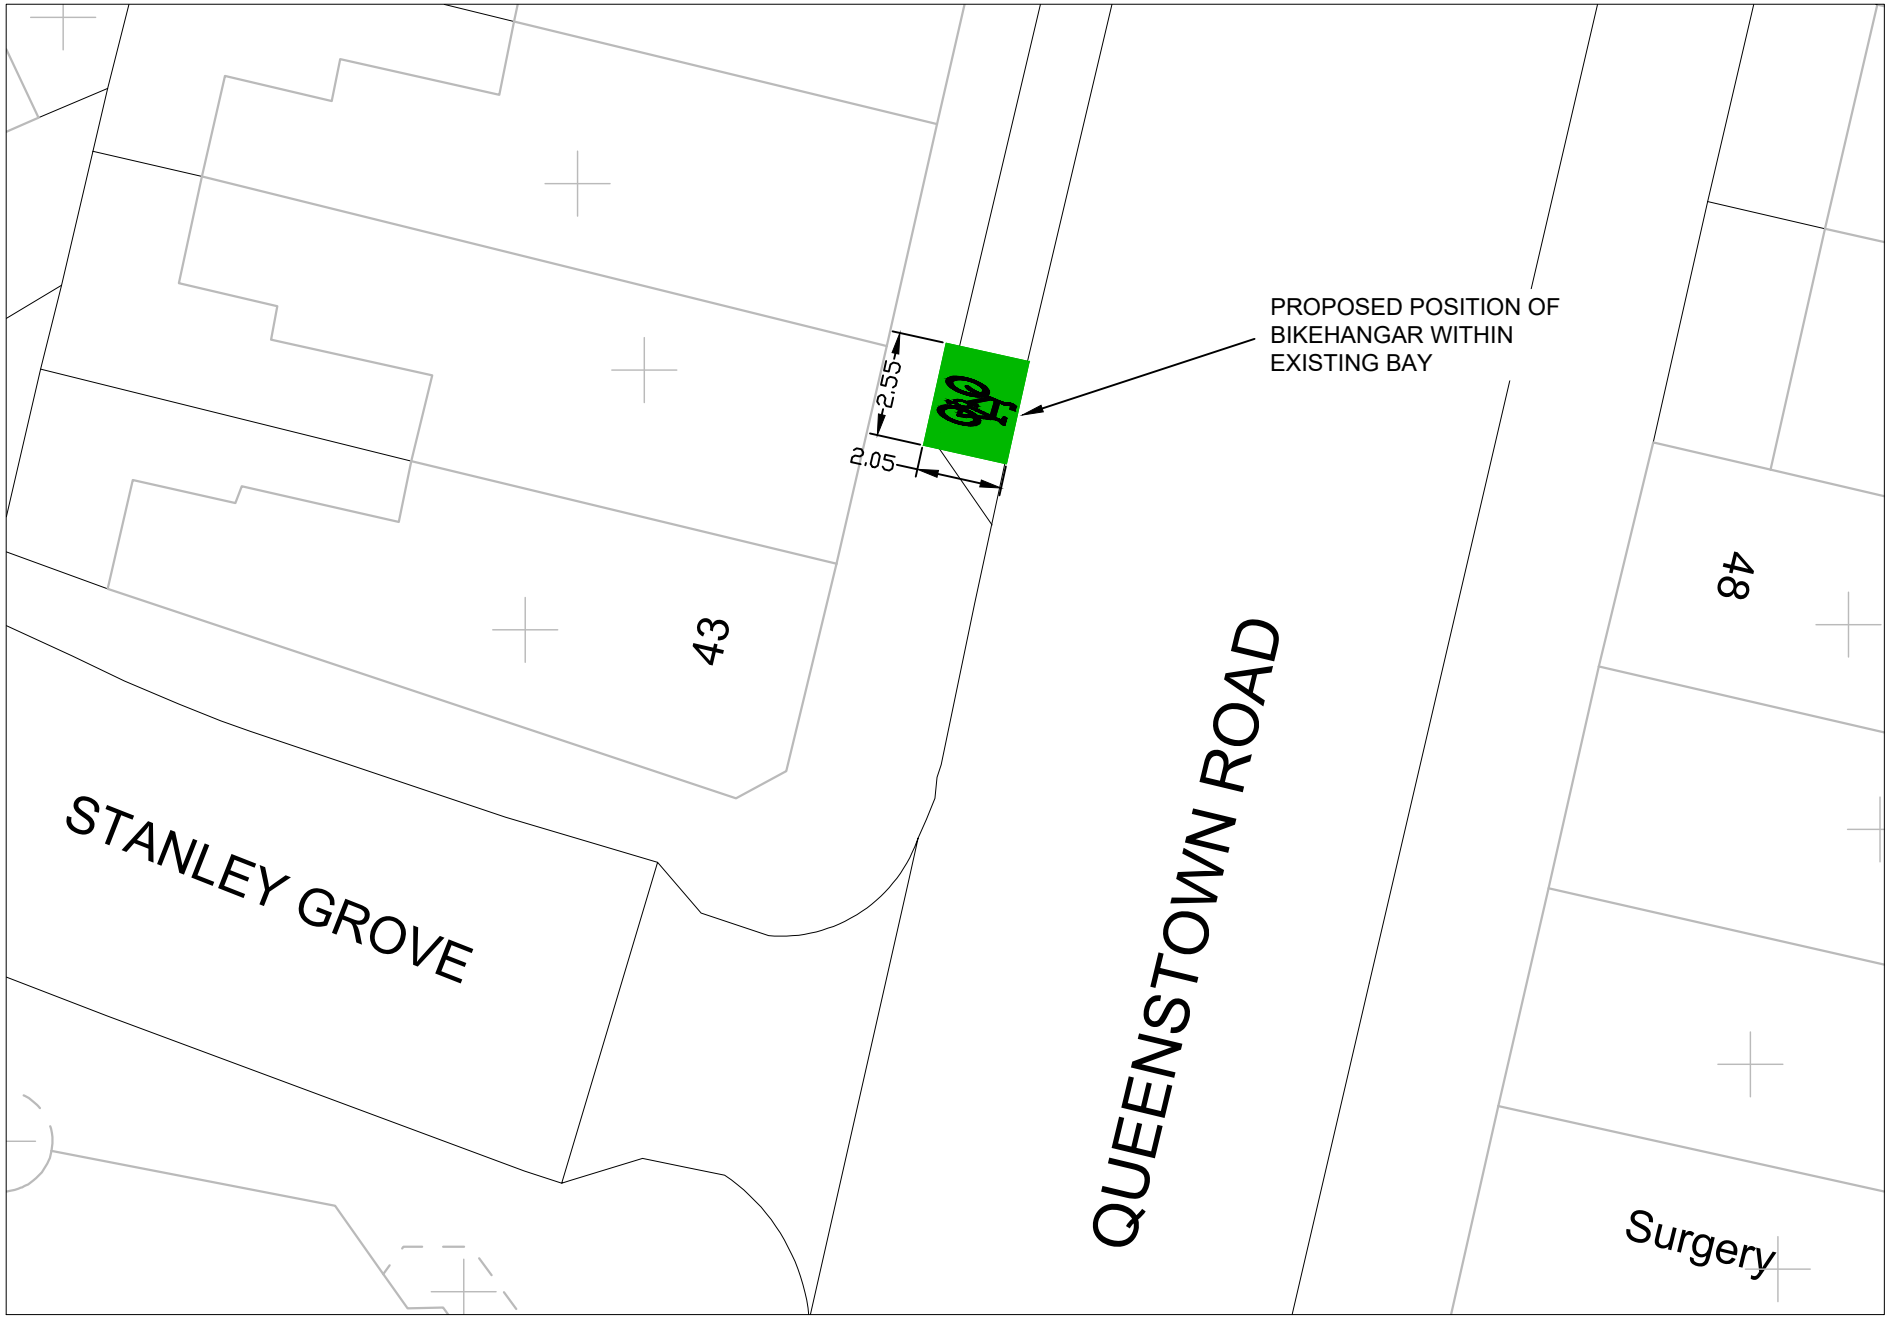
PROPOSED POSITION OF
BIKEHANGAR WITHIN
EXISTING BAY
2.55
2.05
43
48
STANLEY GROVE
QUEENSTOWN ROAD
Surgery