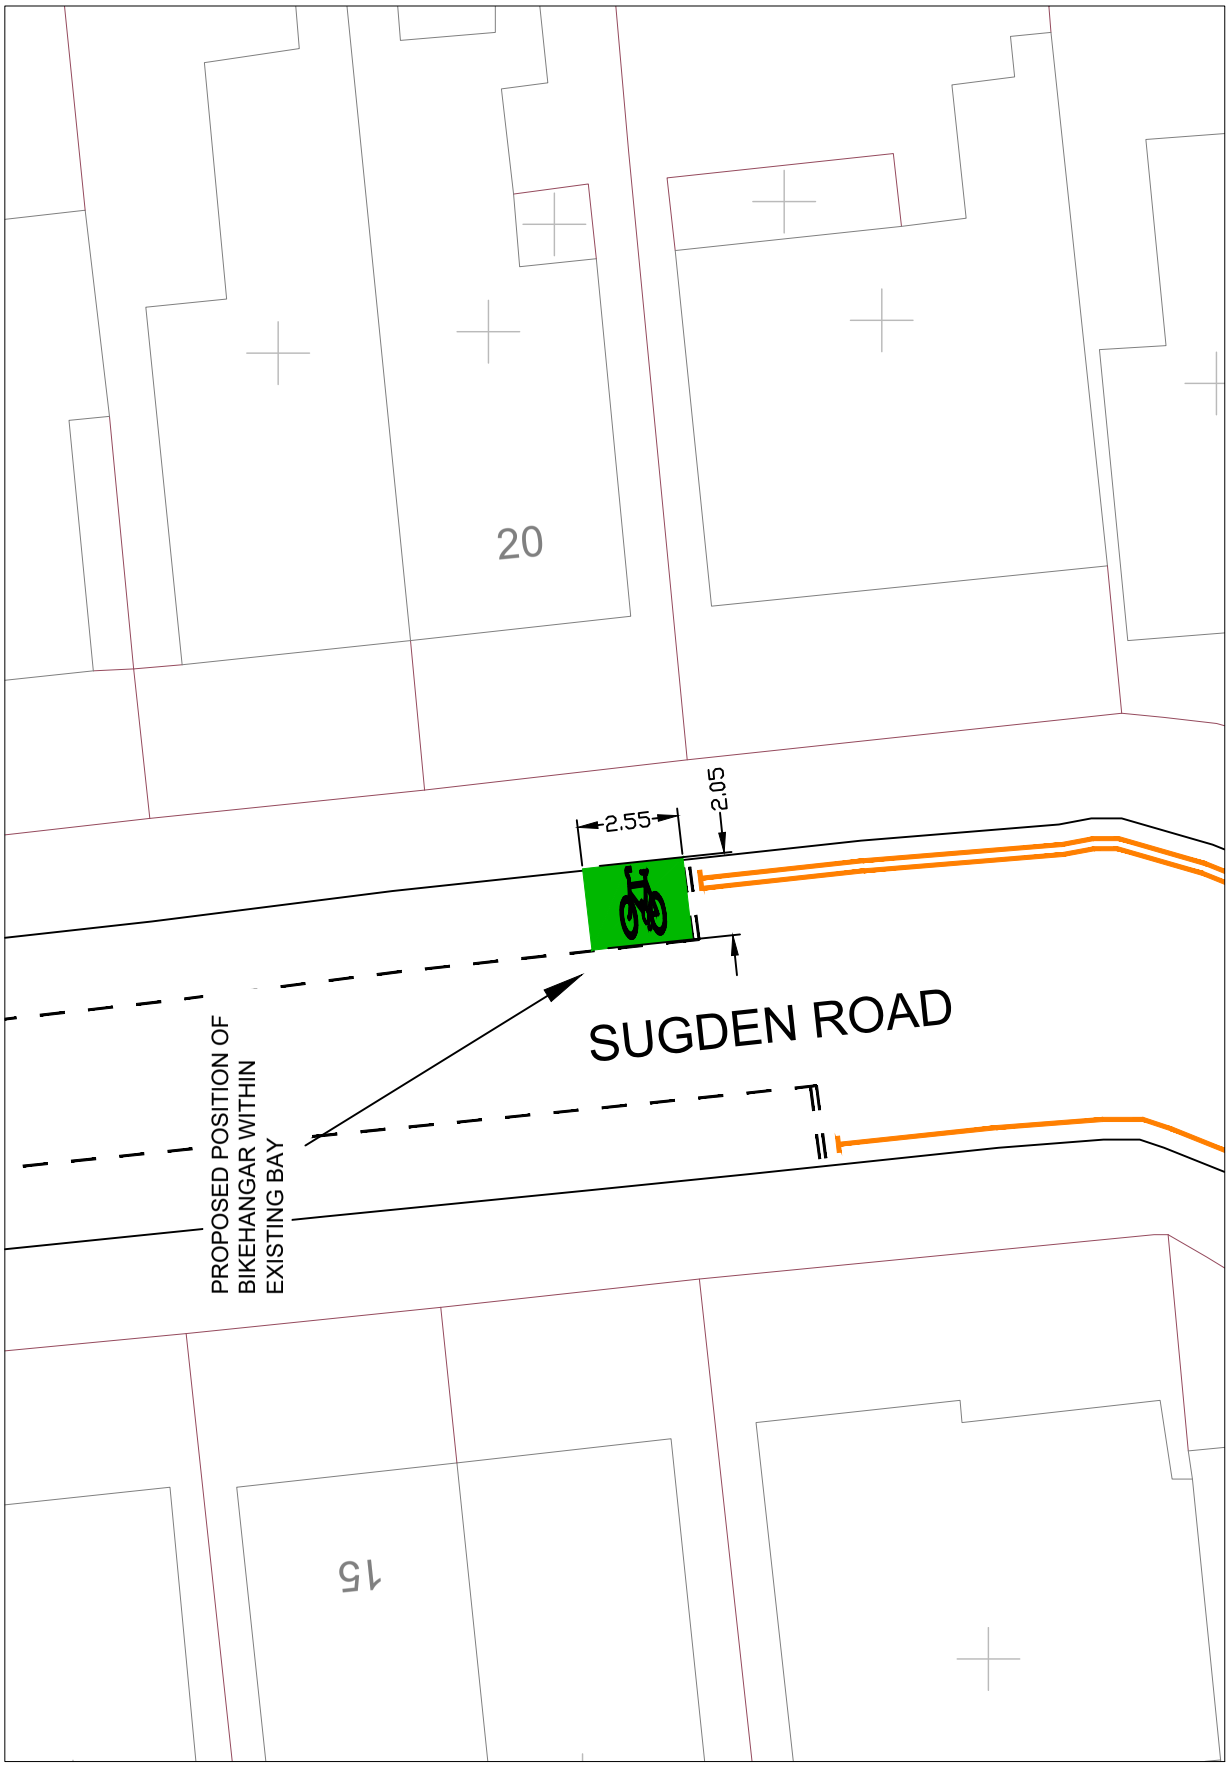
20
2.55
2.05
SUGDEN ROAD
PROPOSED POSITION OF
BIKEHANGAR WITHIN
EXISTING BAY
15