


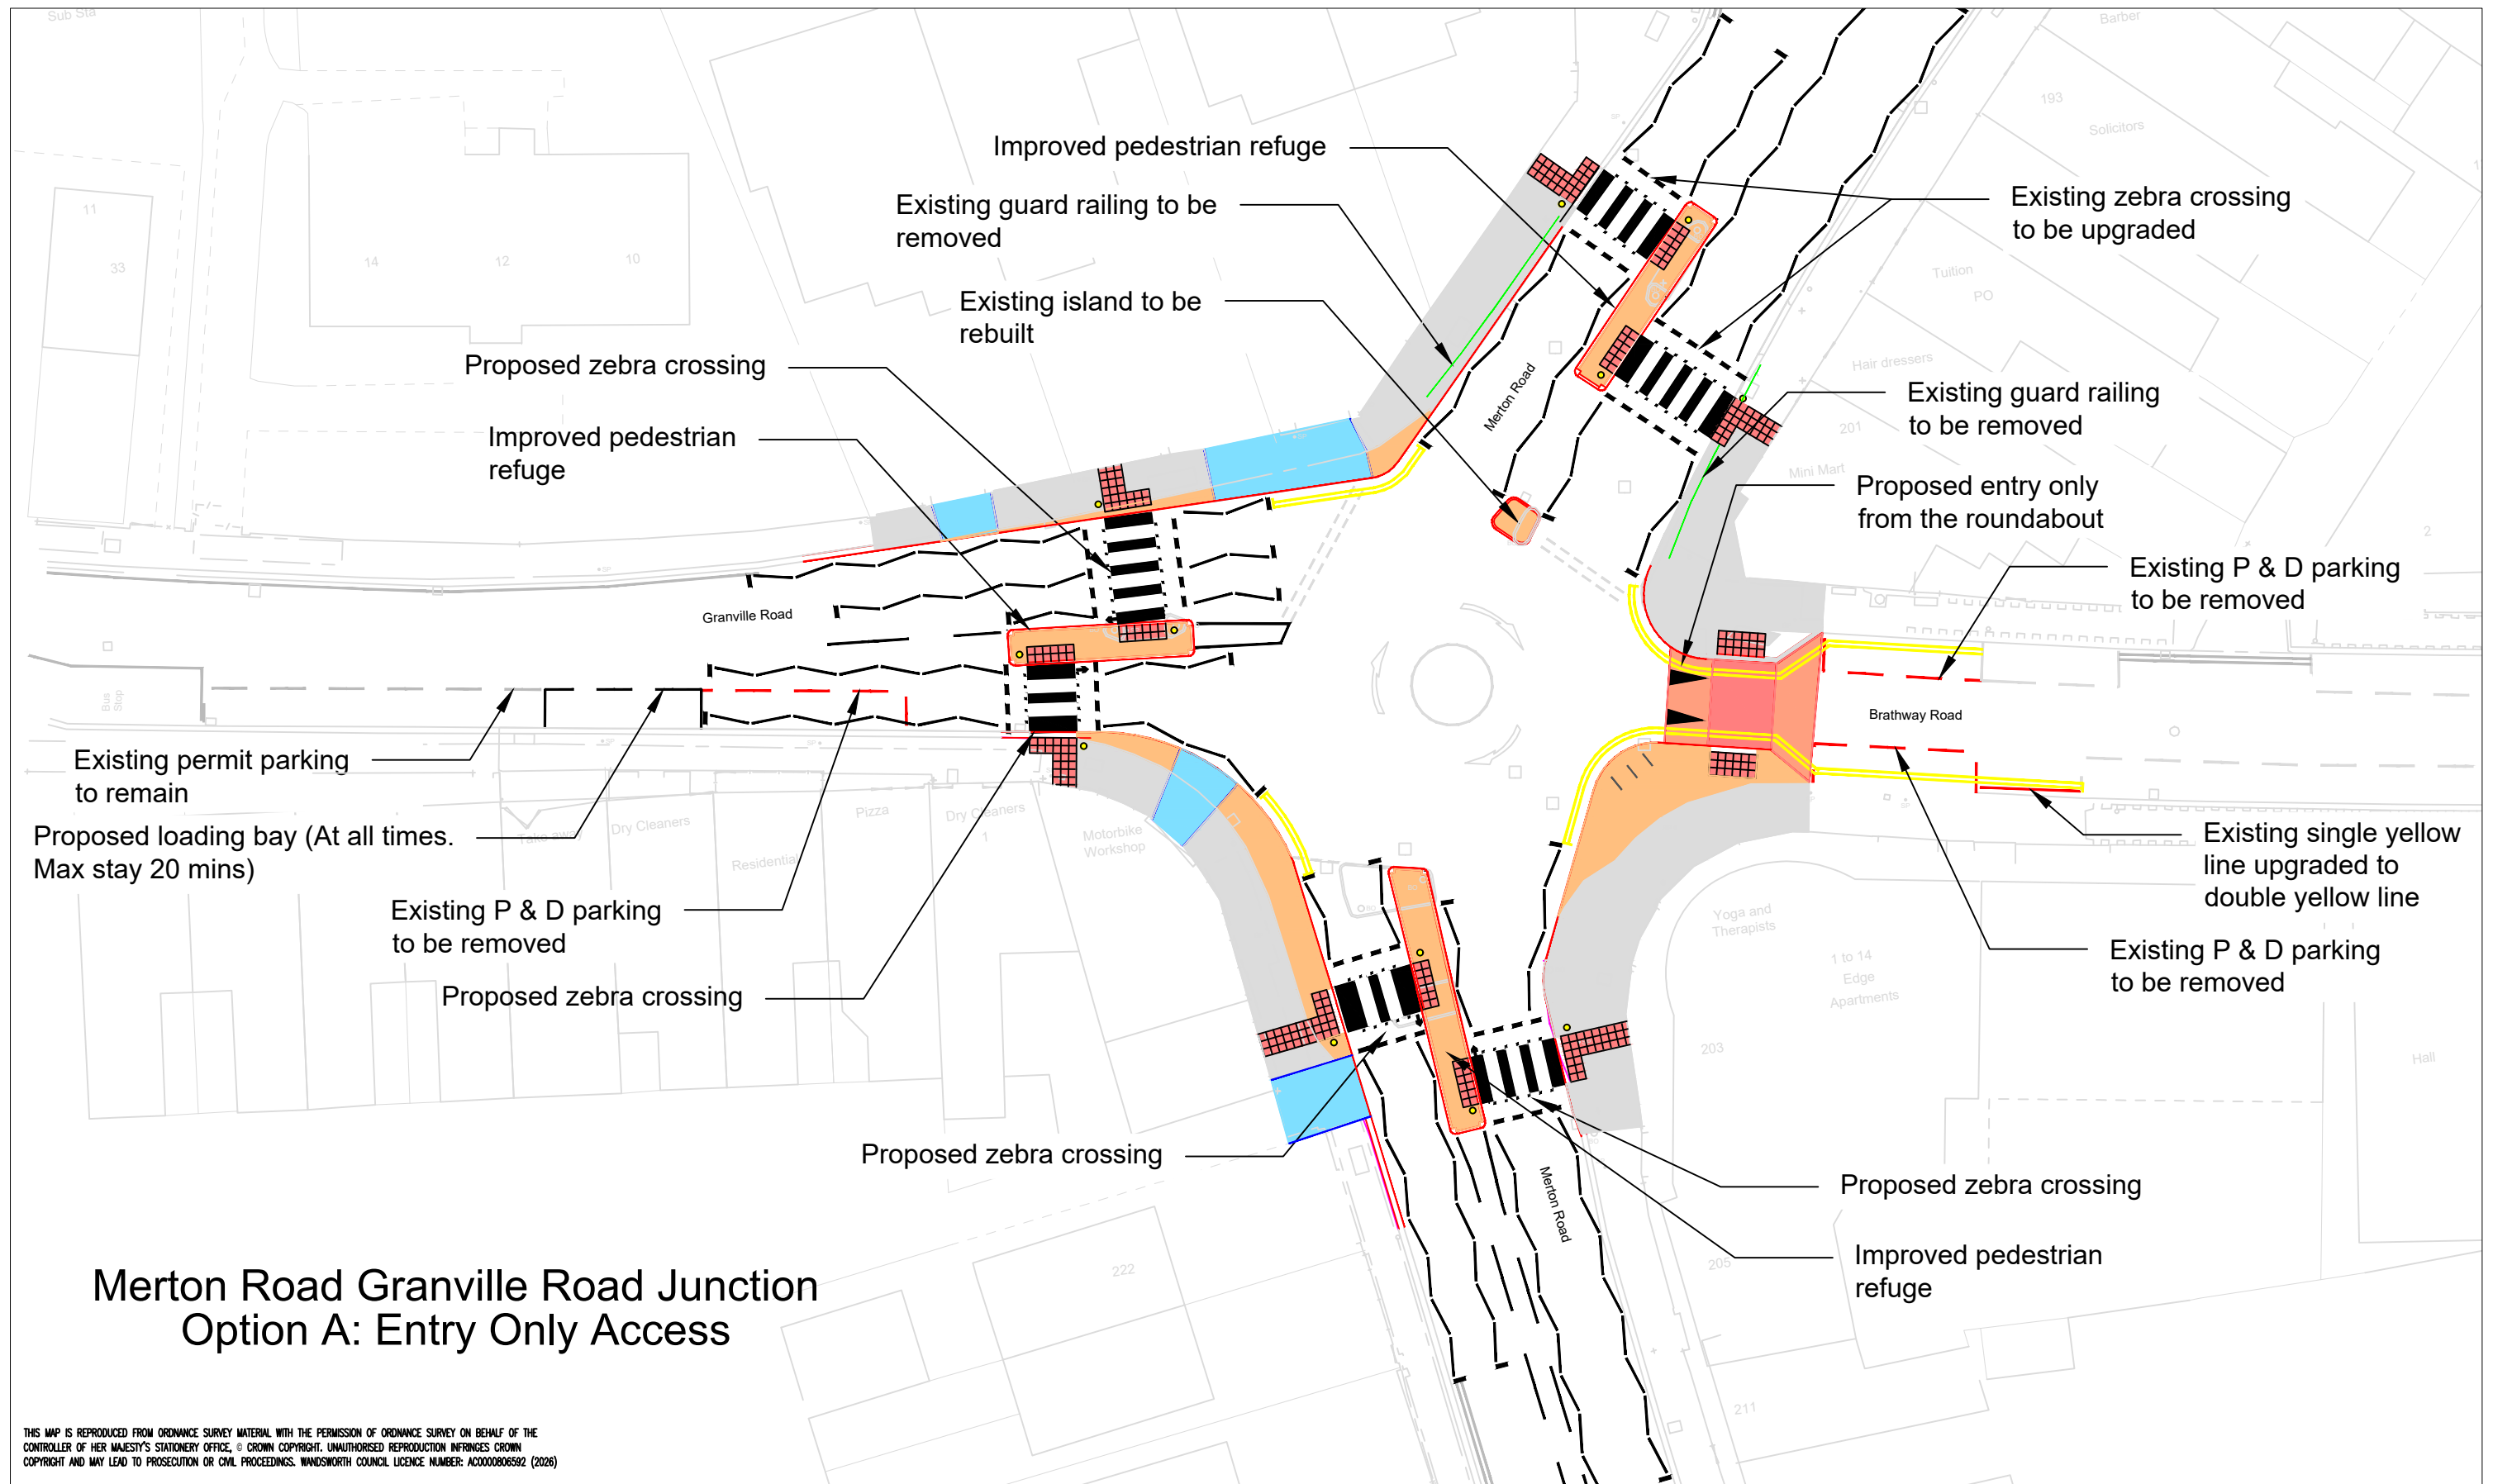

KEY

- | | | | | |
|--|-------------------------------|----------------------------------|---------------------------------|---------------------------|
| Existing footway to be resurfaced | Proposed new paving | Proposed kerb | Proposed road markings (white) | Proposed cycle stand |
| Proposed new footway | Proposed rain garden | Existing kerb | Proposed road markings (yellow) | Proposed informal seating |
| Existing drop kerb to be reconstructed | Proposed raised table | Kerb to be removed | Existing road markings | Proposed tree |
| Proposed tactile paving | Proposed informal cycle route | Proposed lowered kerb for cycles | Road markings to be removed | |

THIS MAP IS REPRODUCED FROM ORDNANCE SURVEY MATERIAL WITH THE PERMISSION OF ORDNANCE SURVEY ON BEHALF OF THE CONTROLLER OF HER MAJESTY'S STATIONERY OFFICE. © CROWN COPYRIGHT. UNAUTHORISED REPRODUCTION INFRINGES CROWN COPYRIGHT AND MAY LEAD TO PROSECUTION OR CIVIL PROCEEDINGS. WANDSWORTH COUNCIL LICENCE NUMBER: AC000806592 (2026)