


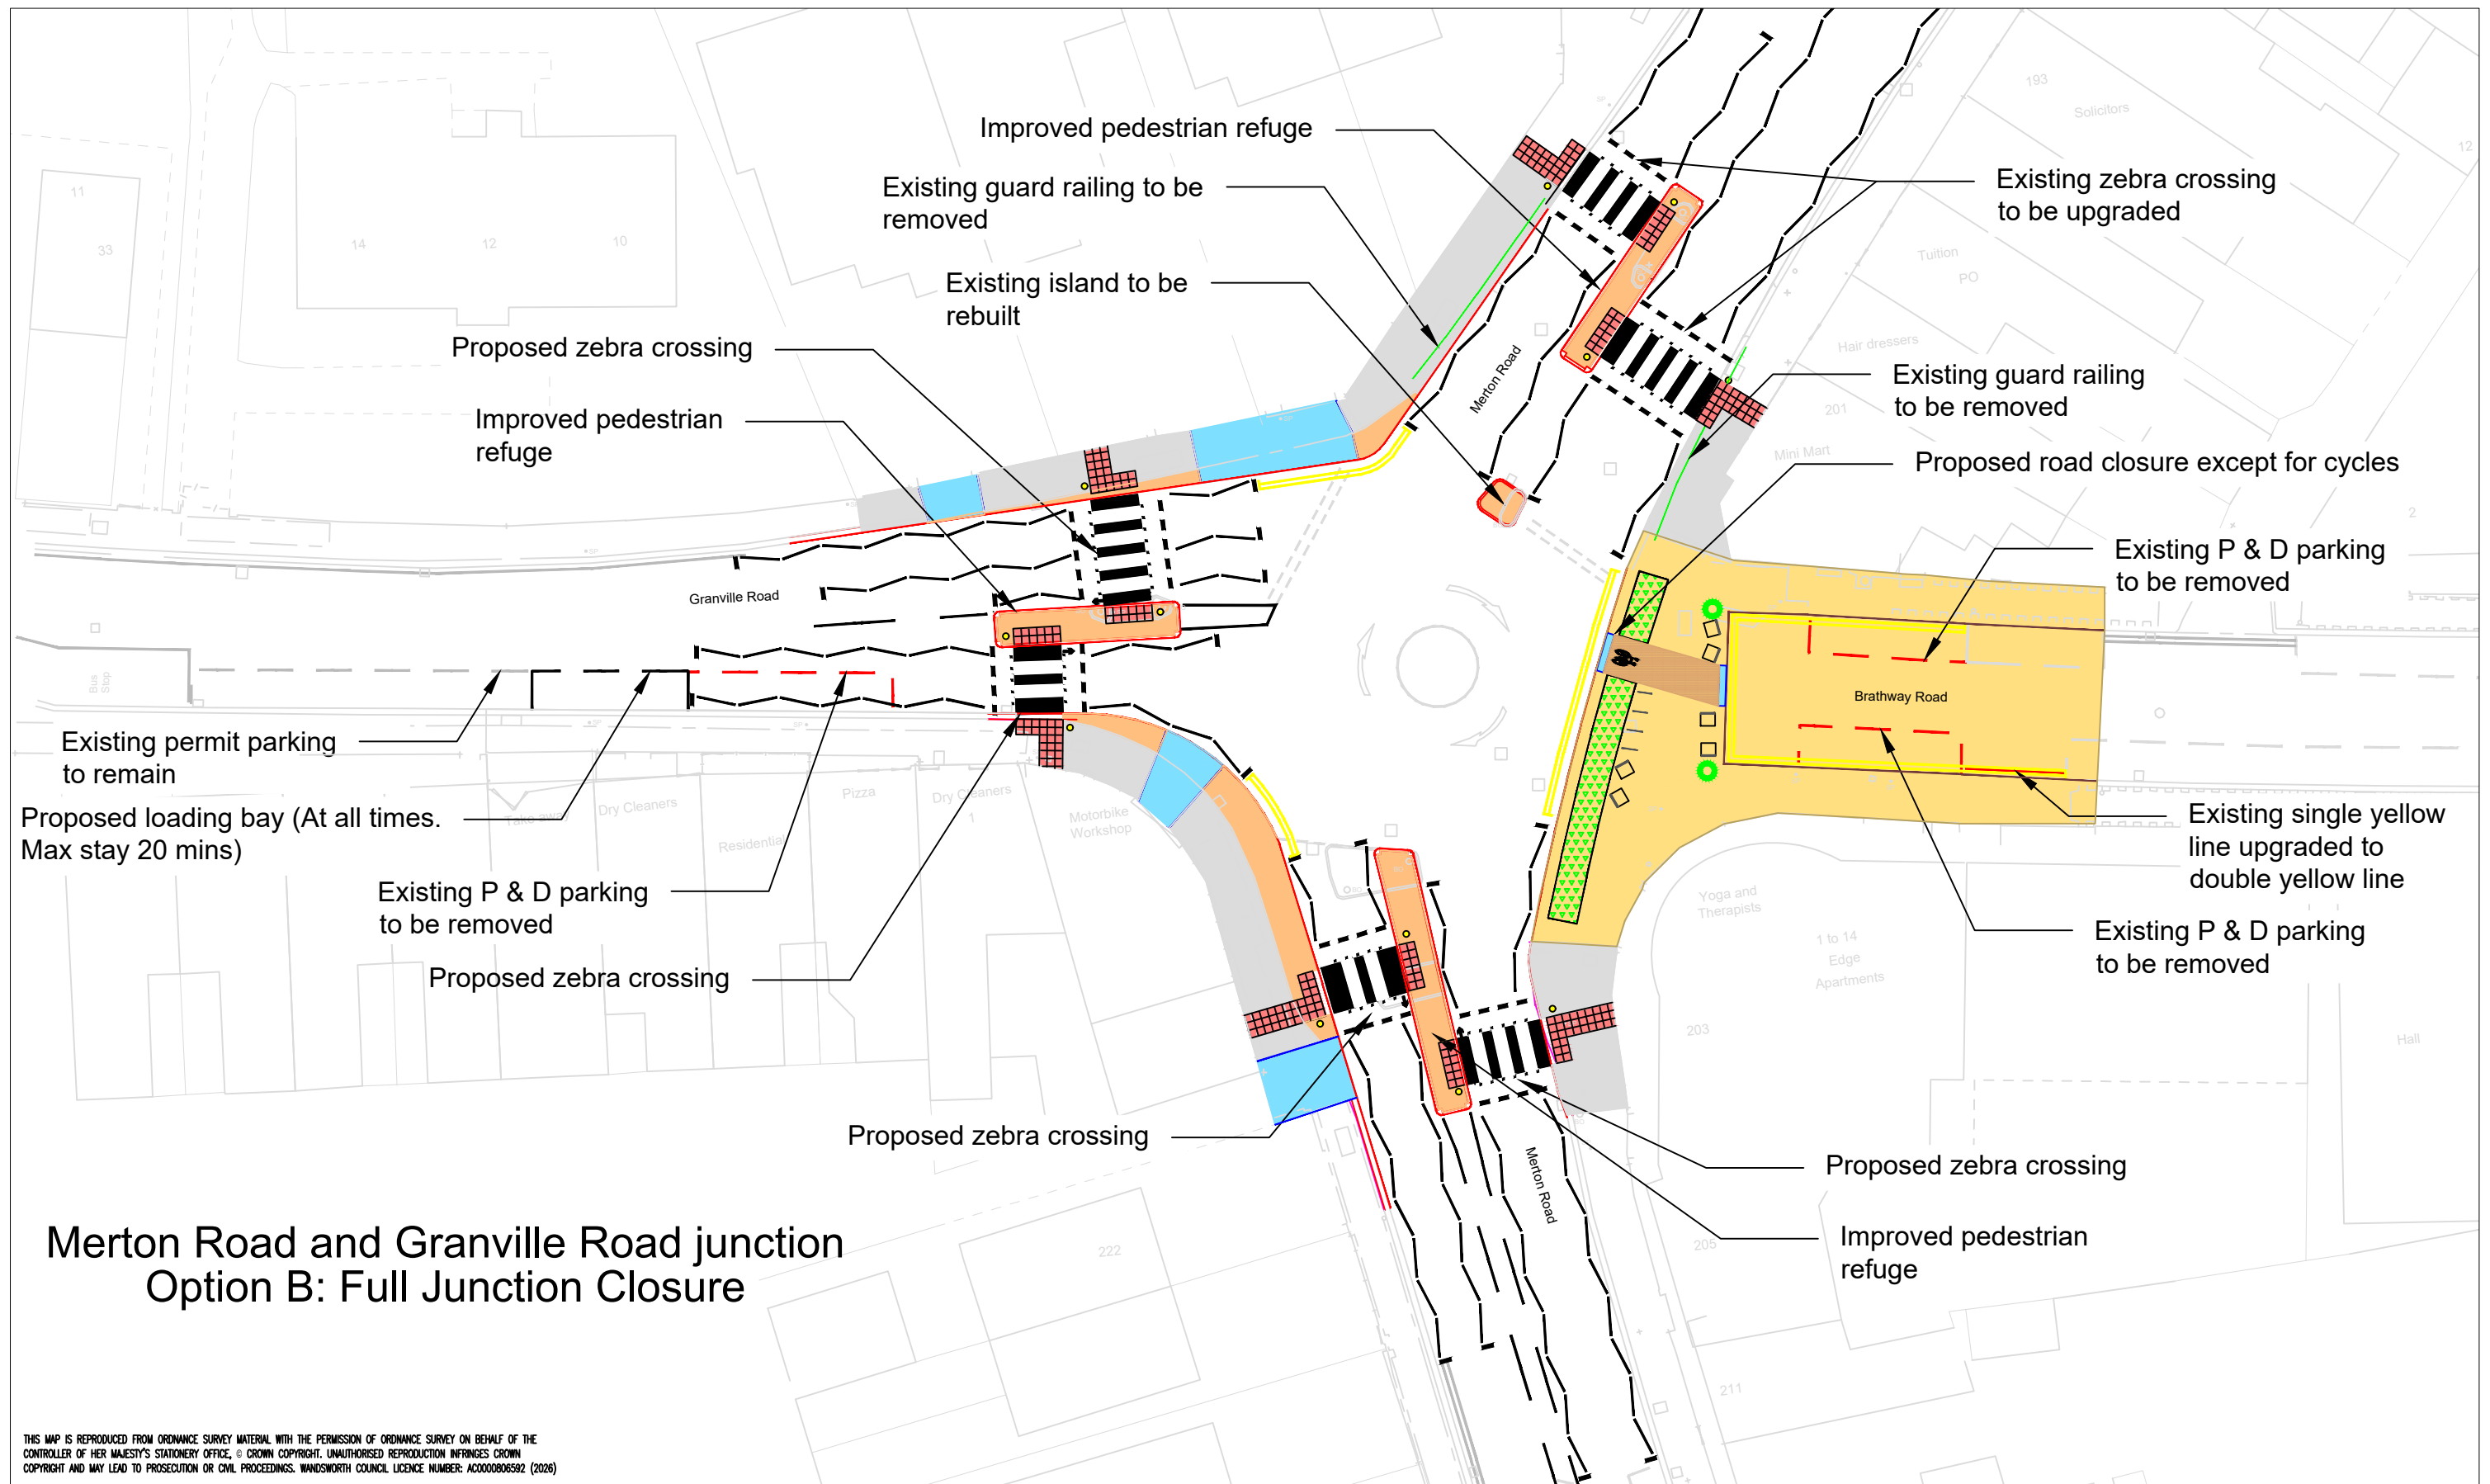

KEY

Existing footway to be resurfaced

Proposed new footway

Existing drop kerb to be reconstructed

Proposed tactile paving

Proposed new paving

Proposed rain garden

Proposed raised table

Proposed informal cycle route

Proposed kerb

Existing kerb

Kerb to be removed

Proposed lowered kerb for cycles

Proposed road markings (white)

Proposed road markings (yellow)

Existing road markings

Road markings to be removed

Proposed cycle stand

Proposed informal seating

Proposed tree